
101 Nicolas Road Bike Shed

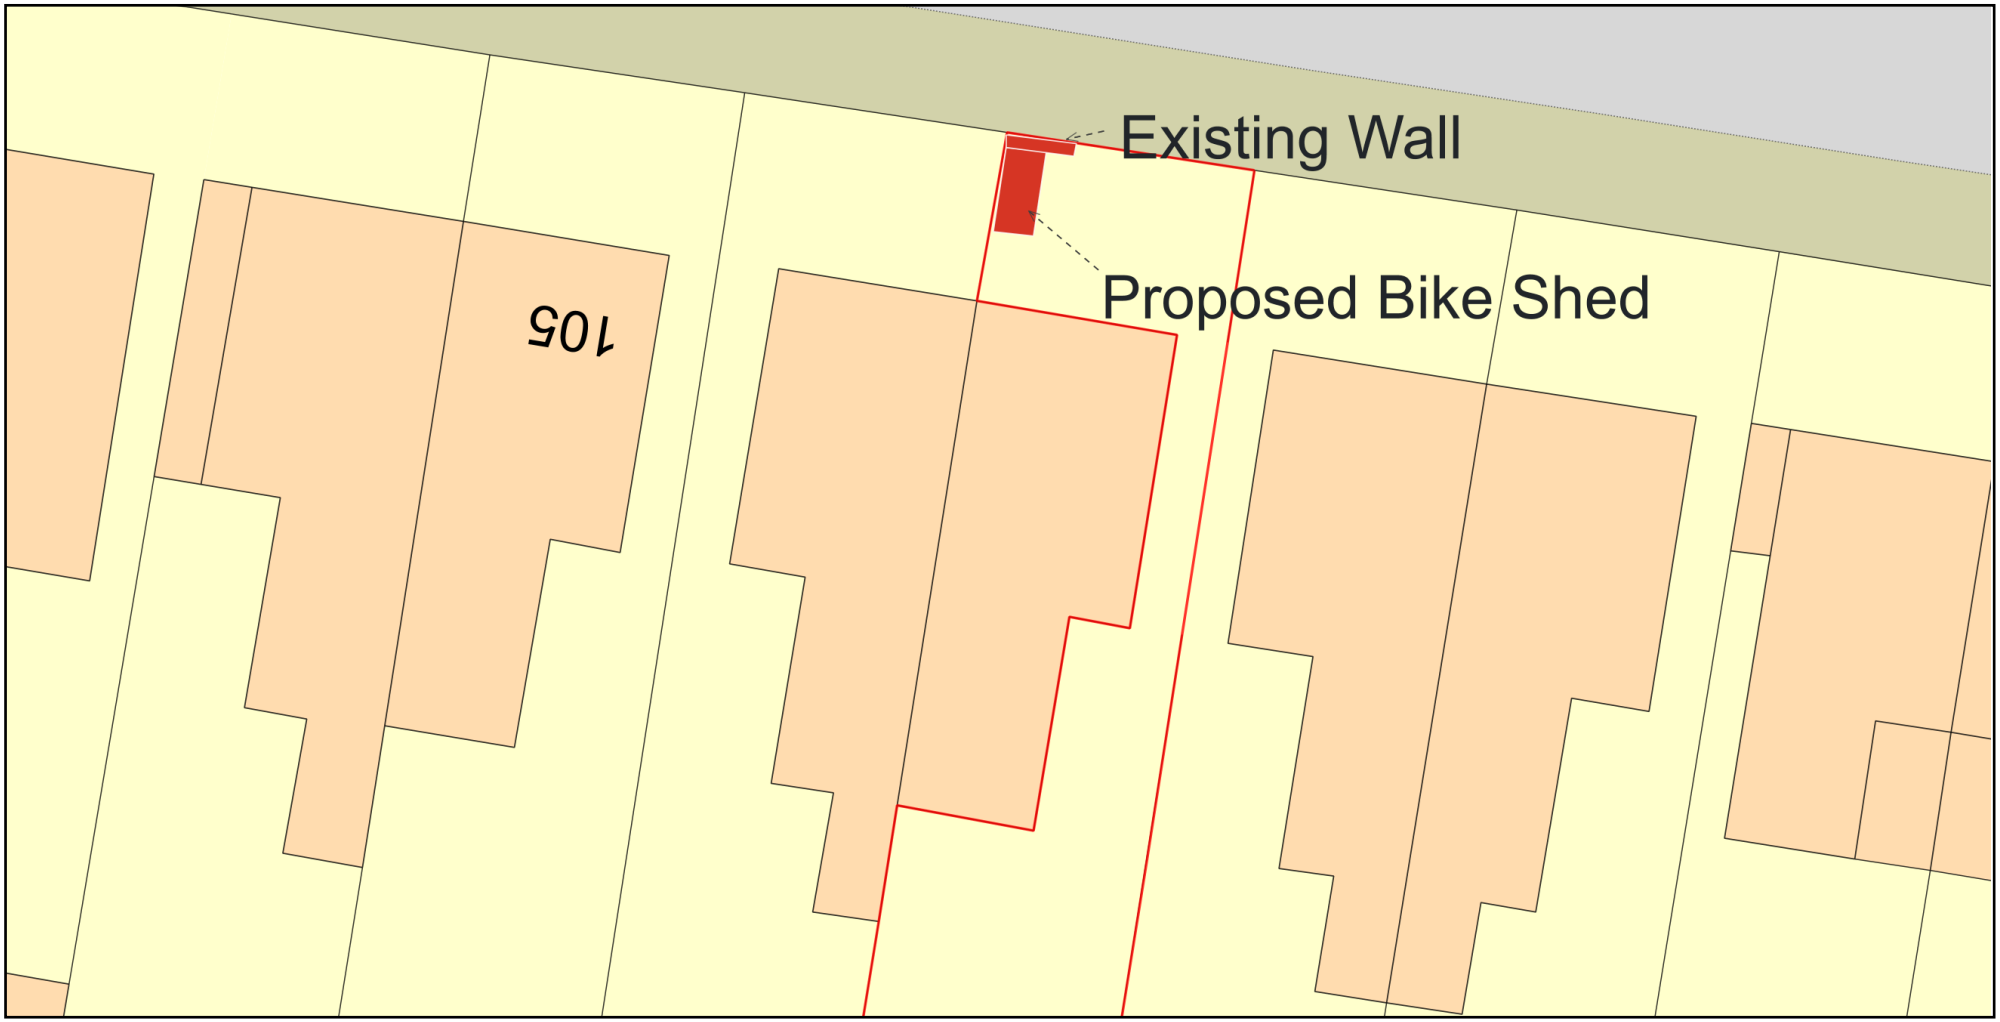

ReQuestaPlan

Plan Produced for: Peter Davey

Date Produced: 08 May 2026

Plan Reference Number: TQRQM26128210105146

Scale: 1:200 @ A4

© Crown copyright and database rights 2025 OS 100042766