



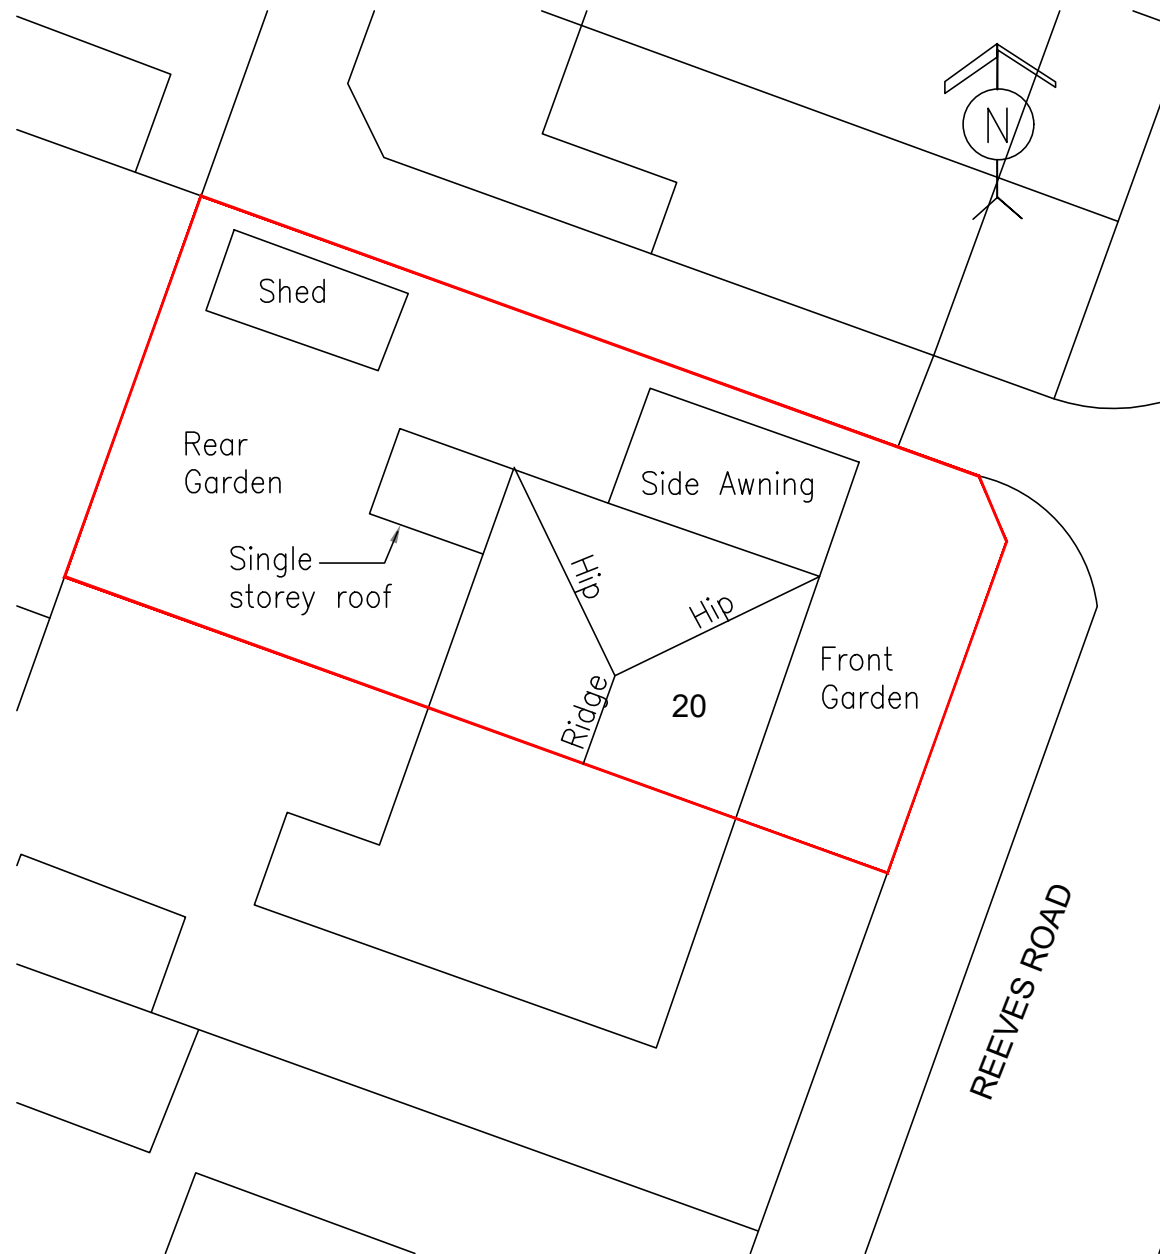


EXISTING BLOCK PLAN

Scale 1:200 @ A3

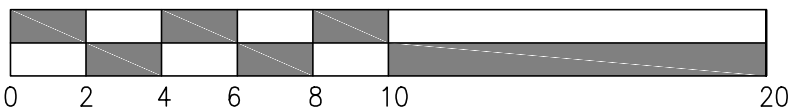

SCALE BAR 1:200

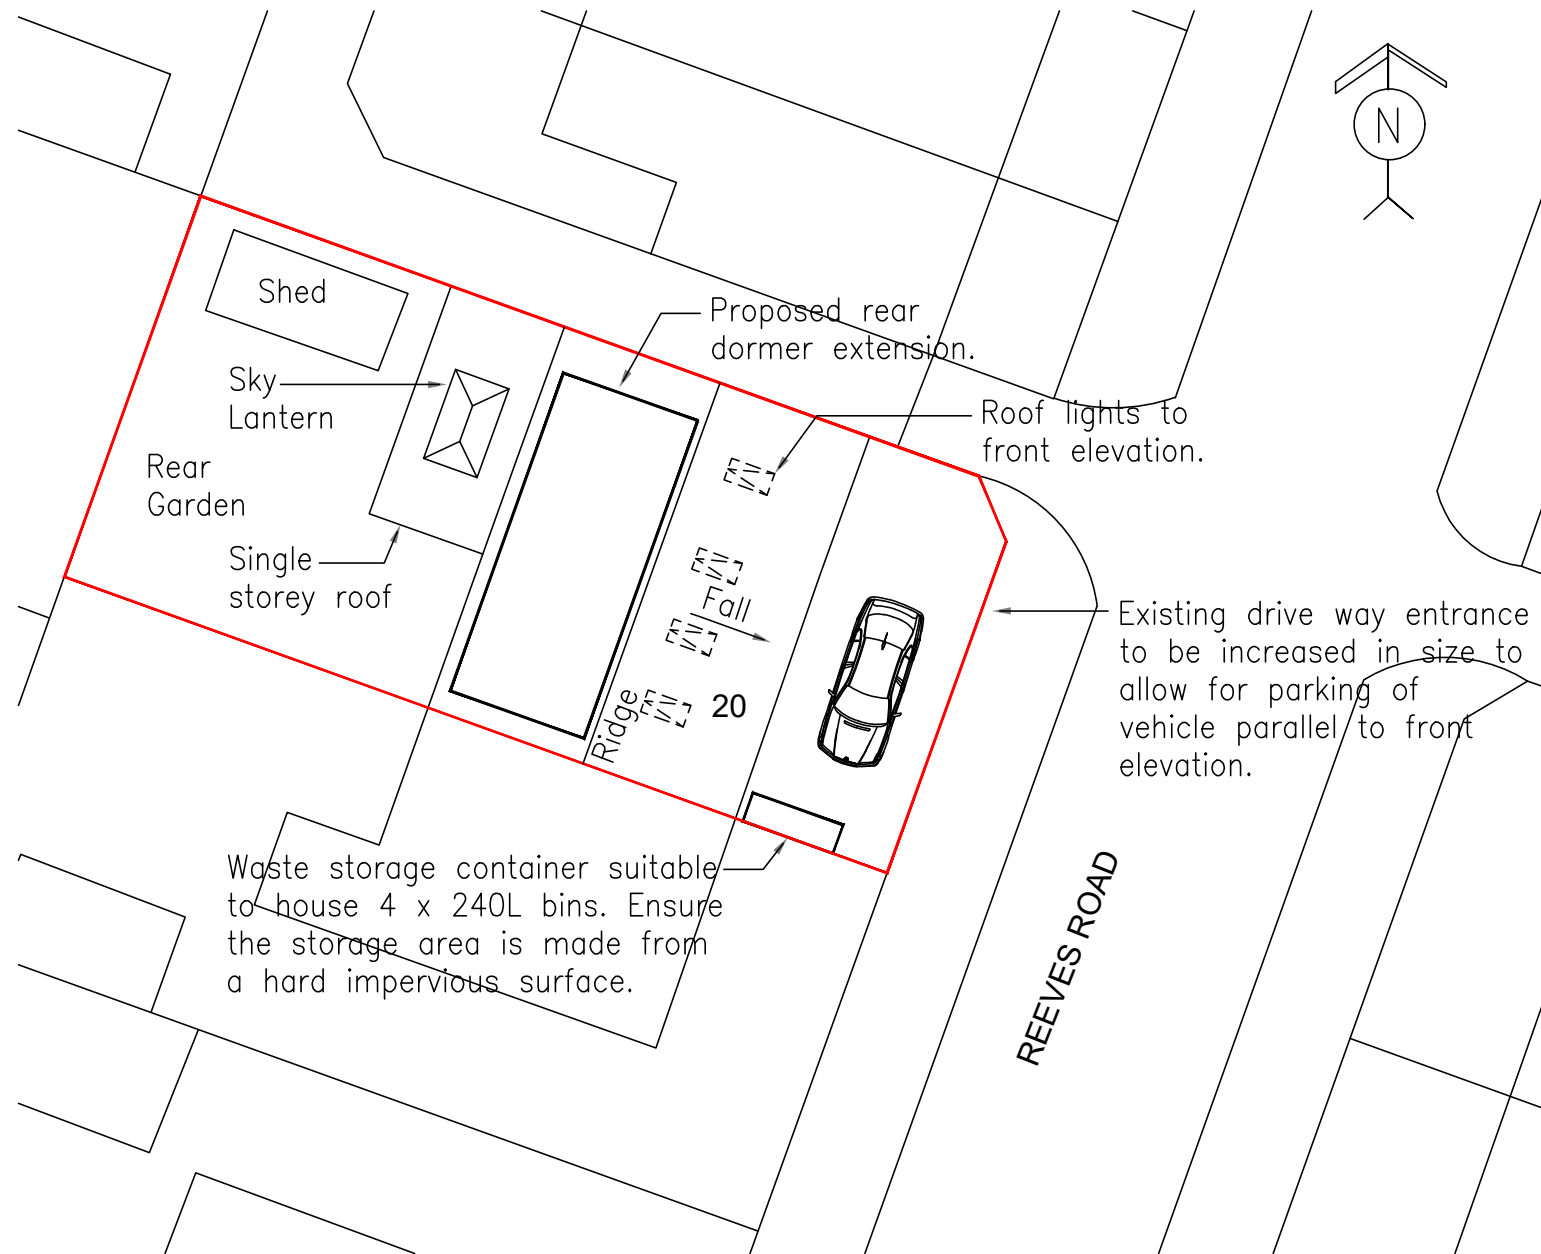

PROPOSED BLOCK PLAN

Scale 1:200 @ A3

PLANNING APPLICATION

REV	DATE	BY	DETAILS OF REVISION
A	08.04.26	CR	DORMER WALL BROUGHT AWAY FROM BOUNDARY BY 1.5M
ARCHITECT / CLIENT			
JOHN GAGON			
PROJECT			PROJECT NO.
20 REEVES ROAD			HC-26066
CHORLTON-CUM-HARDY			DRAWING NO.
MANCHESTER, M21 8BT			(60)-02
TITLE			REVISION
PROPOSED DOUBLE STOREY SIDE EXTENSION,			A
SINGLE STOREY REAR EXTENSION			DRAWN BY
AND REAR DORMER EXTENSION.			CR
EXISTING AND PROPOSED BLOCK PLANS.			DATE
			28.01.26
			SCALE
			1:200@A3

HEALEY CONSULTING
Brunel House
63 Dale Street
Milnrow
Rochdale
OL16 3NJ
Tel: 01706 343961
Fax: 01706 343981
email: office@healeyconsulting.co.uk
copyright: Healey Consulting

