
COPYRIGHT OF ATELIER MB LTD
DO NOT SCALE FROM THIS DRAWING
DIMENSIONS TO BE CHECKED ON SITE

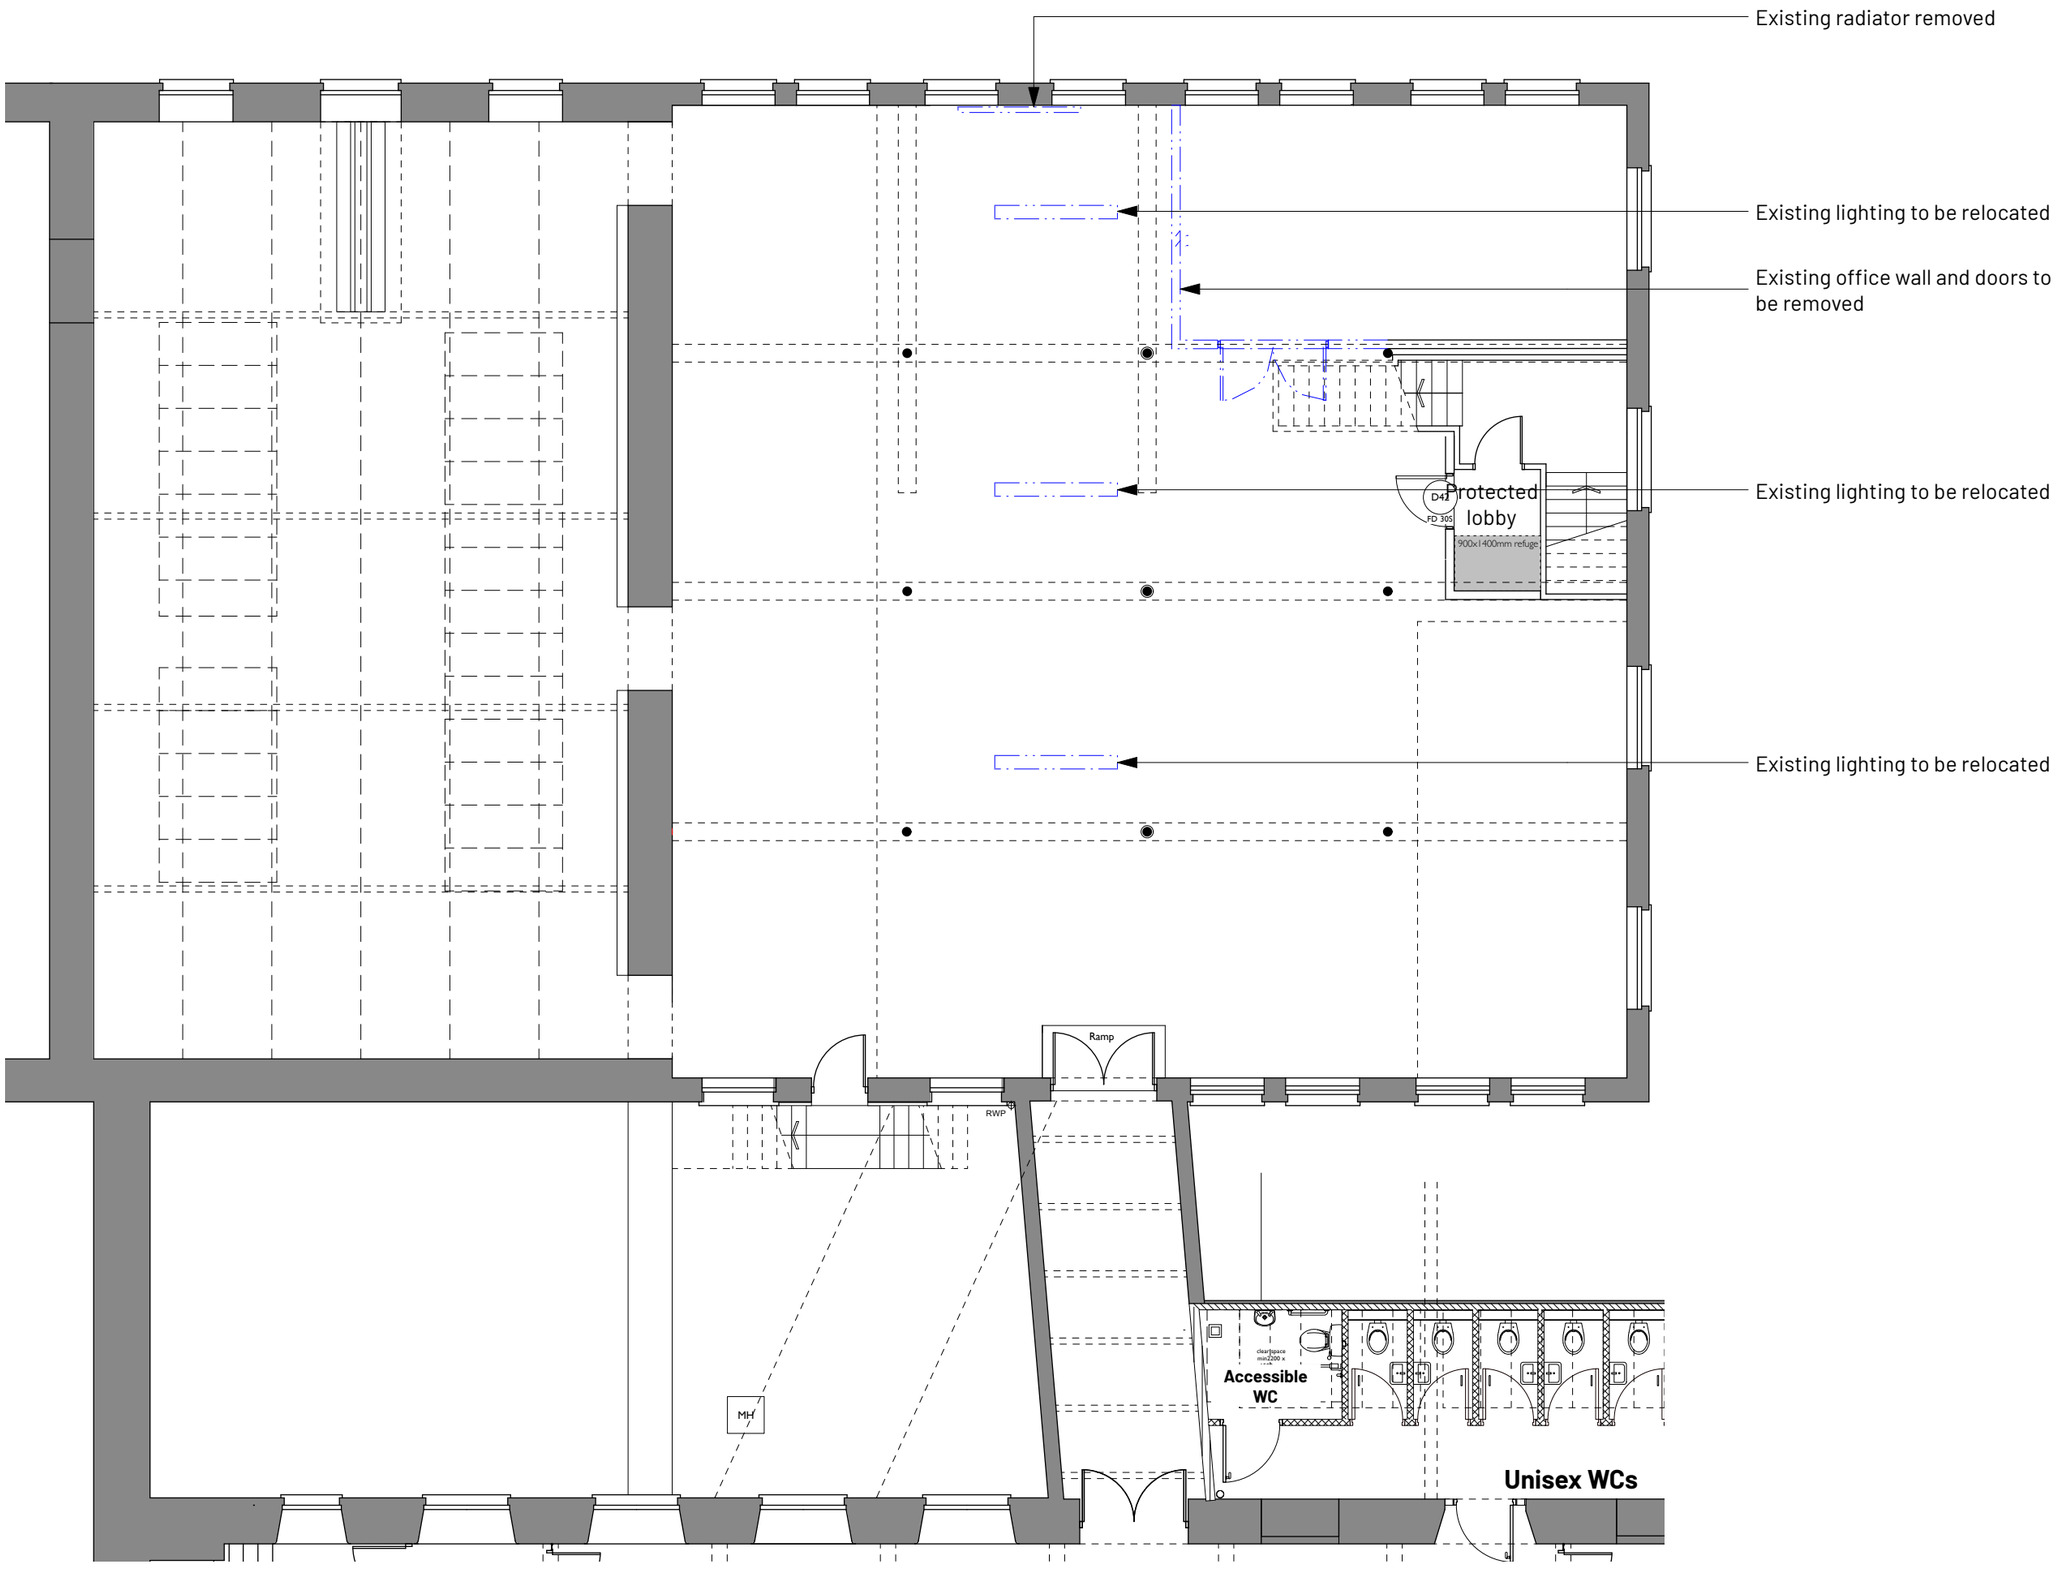

Existing to be removed_non historic fabric

1 Proposed Plan
Scale: 1:100

REV	NOTE	DRN	CHK
A 08/05/2026	Changes made to plan	GS	AB

Chatham Office

Proposed Strip out Plan

PROJECT REF.	2104
DRWG NO.	P(105)
REVISION	A
SCALE	1:100 @ A3
DATE 1st	Dec 25
DRAWN	GS

SK sketch E existing P proposed T tender C construction FI final issue

+44 161 236 0051
ARCHITECT@ATELIERMB.CO.UK
ATELIER.MB