


COPYRIGHT OF ATELIER MB LTD
DO NOT SCALE FROM THIS DRAWING
DIMENSIONS TO BE CHECKED ON SITE

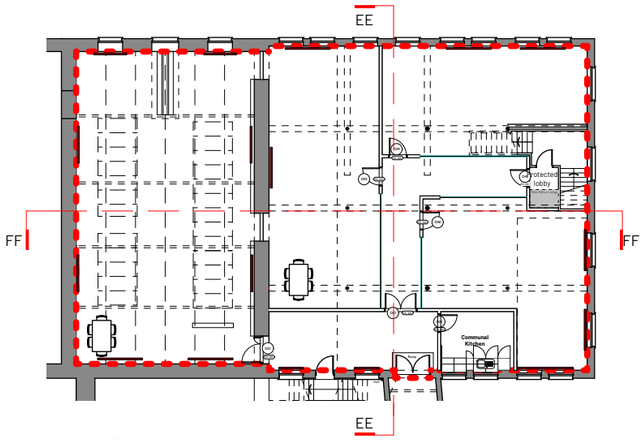

1 key Plan
Scale: 1:300

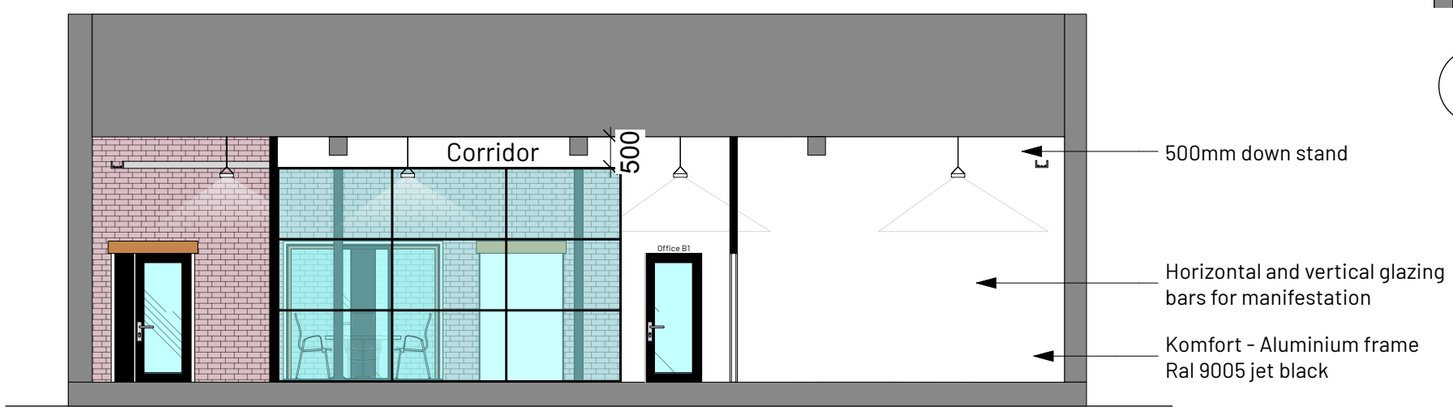

2 Section EE
Scale: 1:100

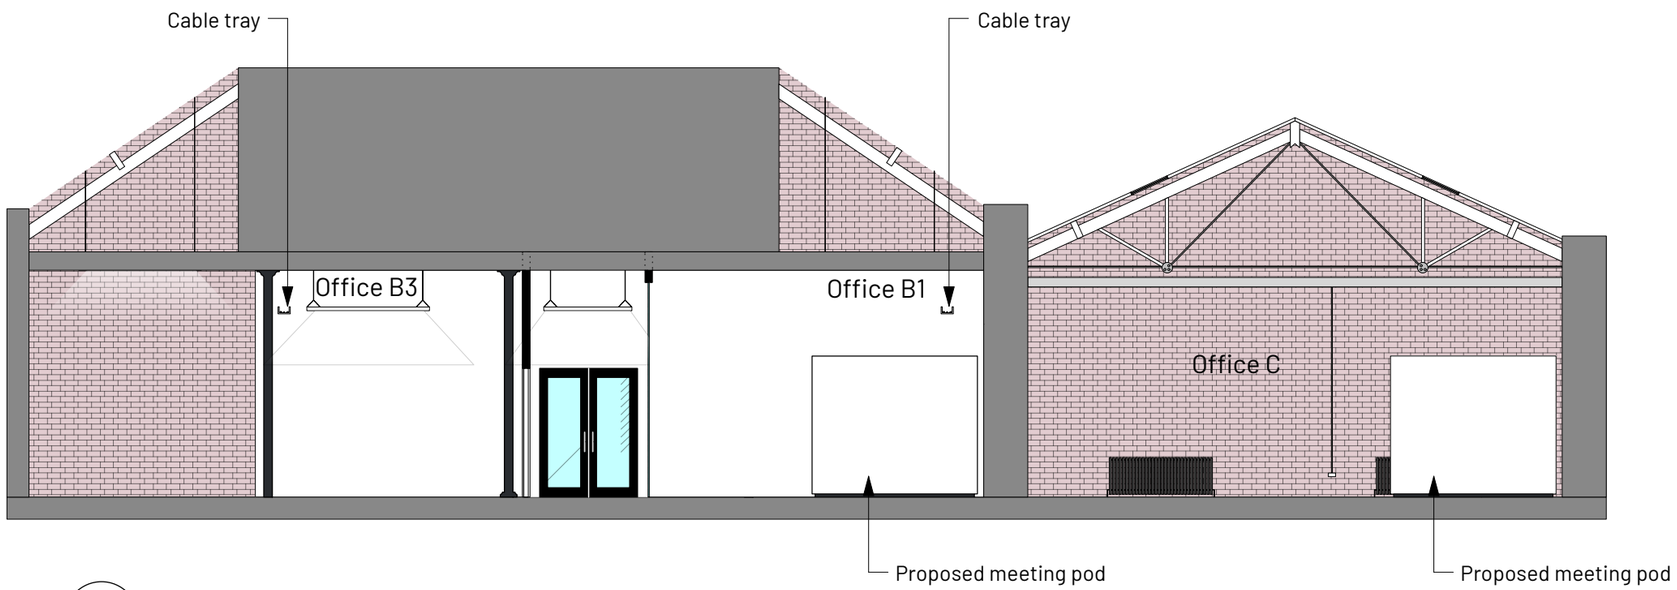

3 Section FF
Scale: 1:100

A 27/04/2026 Sections updated GA AB

REV	NOTE	DRN	CHK

Chatham Office

Proposed Section EE & FF

PROJECT REF.	2104
DRWG NO.	P(330)
REVISION	A
SCALE	1:100 @ A3
DATE 1st	Dec 25
DRAWN	GS

SK sketch E existing P proposed T tender C construction FI final issue

+44 161 236 0051
ARCHITECT@ATELIERMB.CO.UK
ATELIER.MB