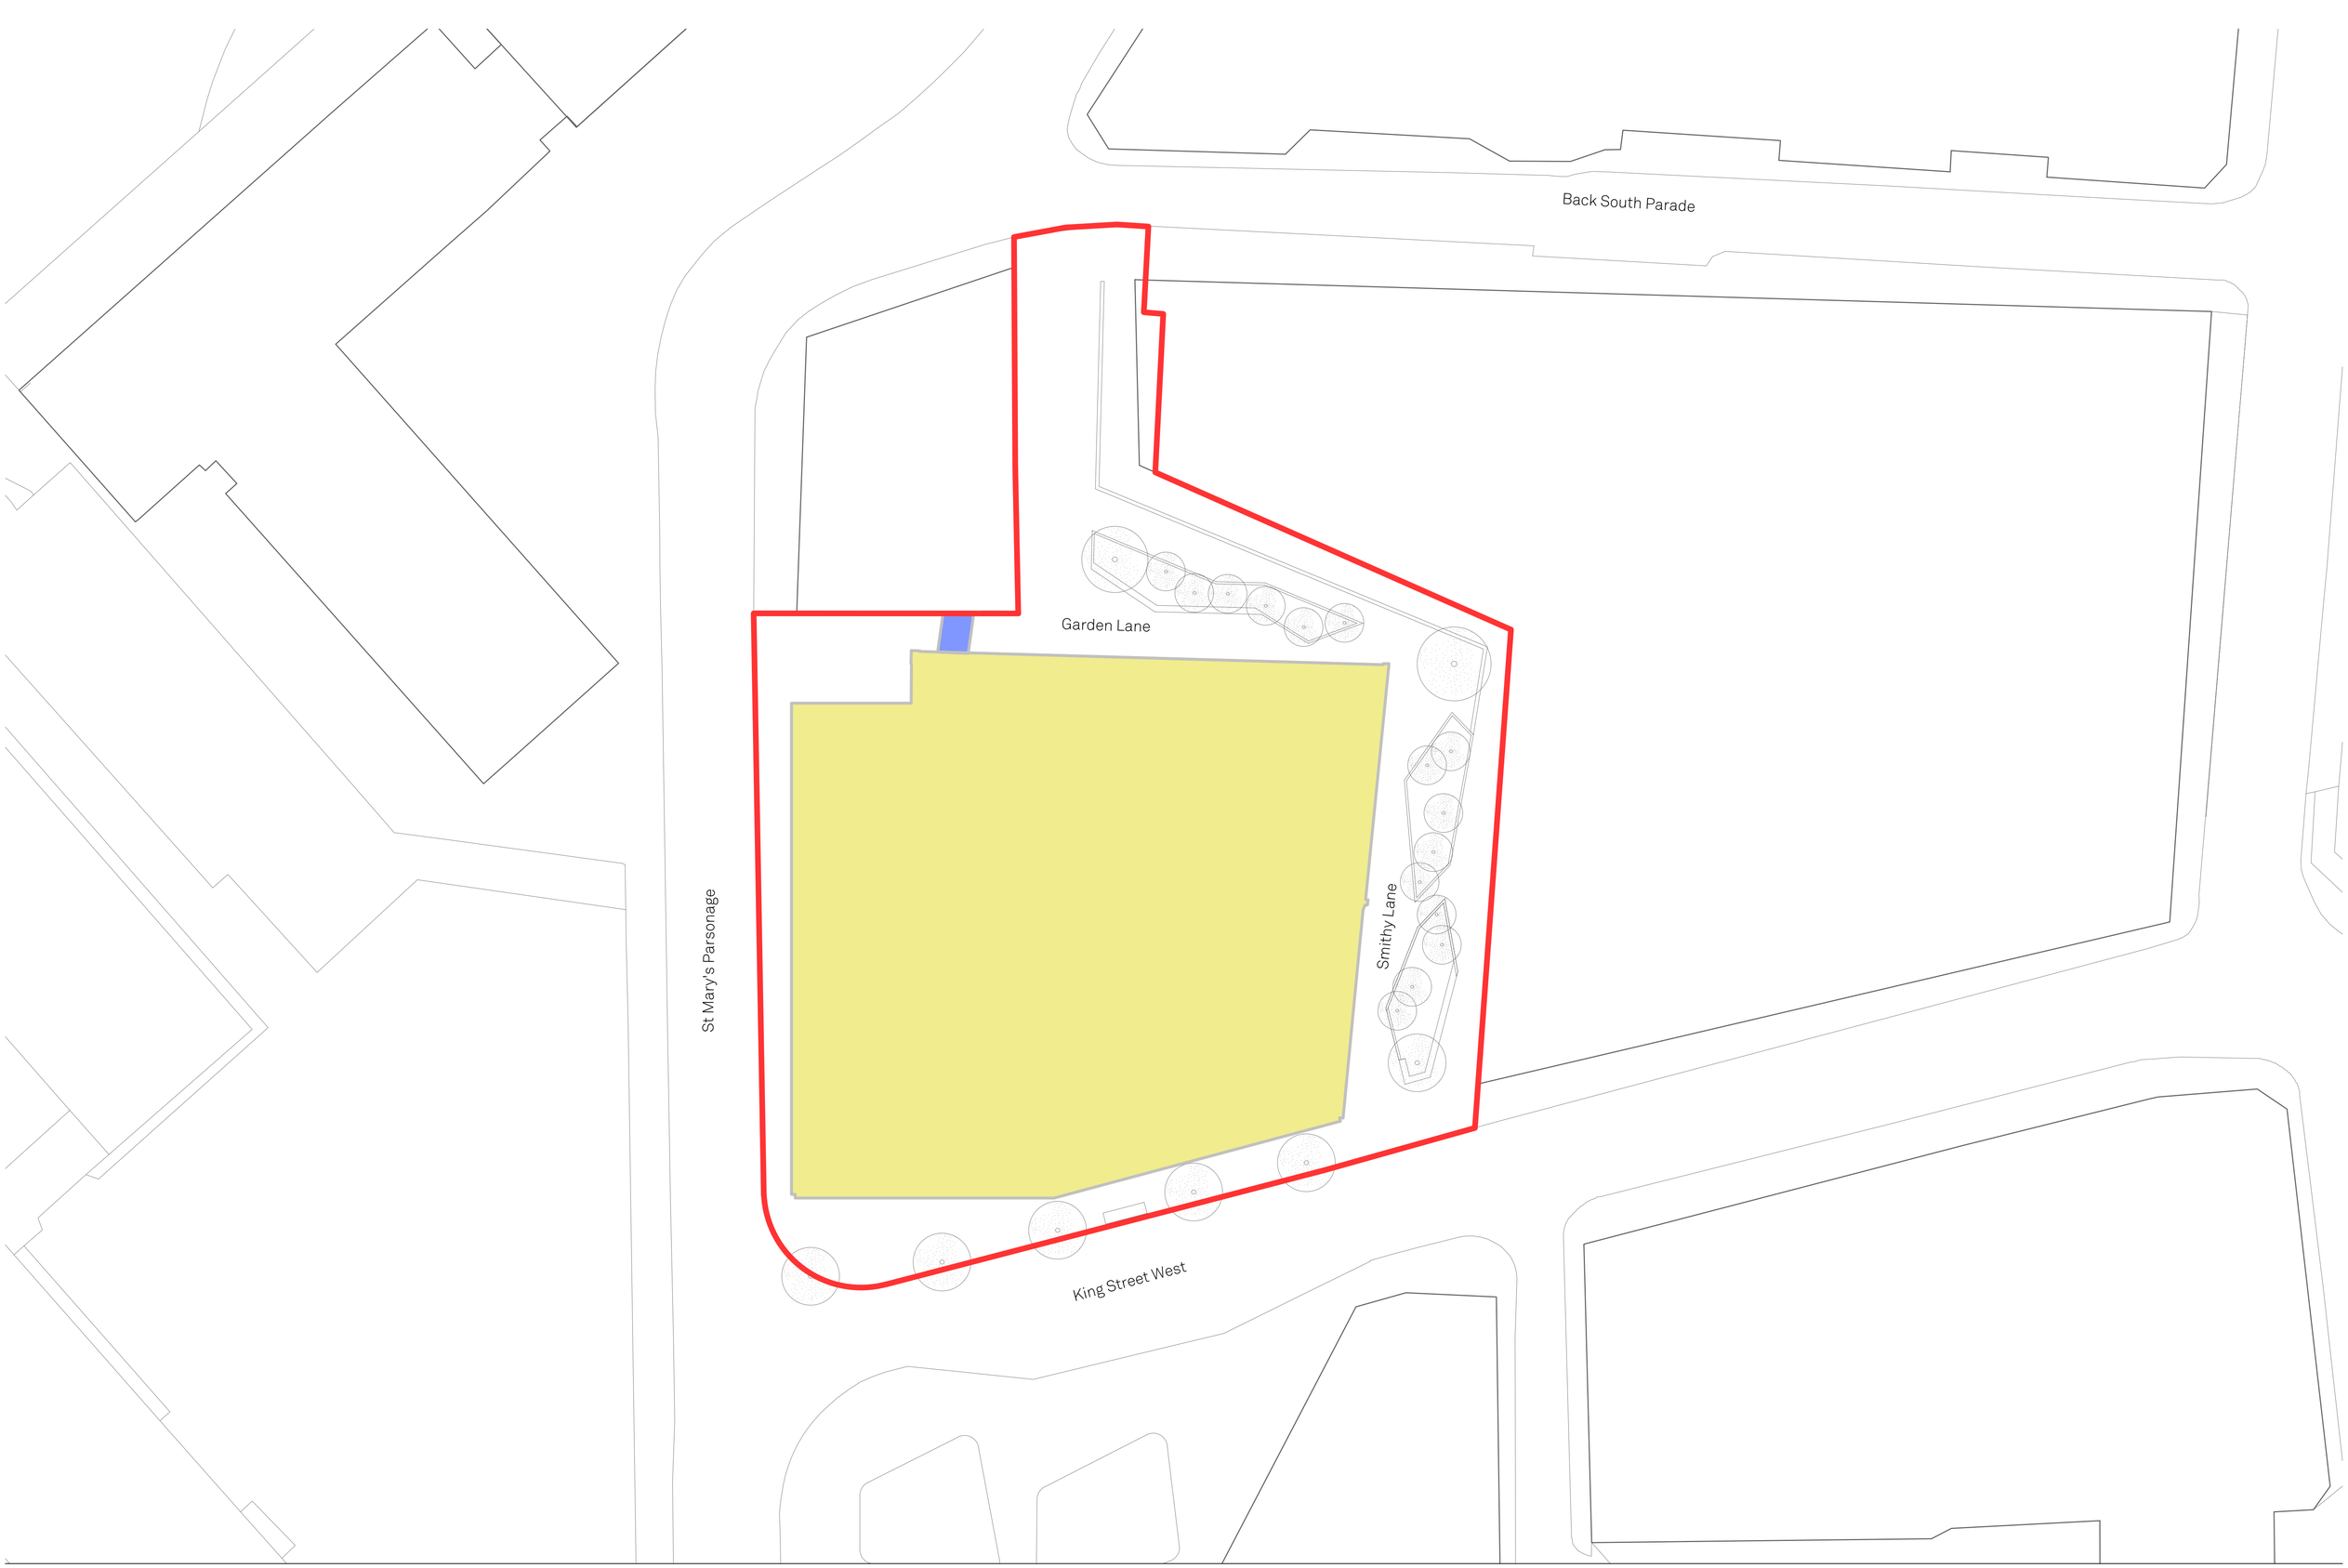


Notes:

Site Boundary

Phase 1 : Demolition of Bridge Link

Phase 2 : Demolition of 27-31 King Street West, Refurbishment of Existing Carriage Works & Construction of New Building to King Street.

Project:
27-31 King St West & The Carriage Works

Drawn: JH
Checked: FM

Rev: -
Date: 01/05/2026

Title:
Proposed Phasing Plan

Status:
For Information

Drawing No:
107_B1_00_1400

Details:

Scale:
1:200 @ A1

Jon Matthews Architects

Union, 2-10 Albert Square, Manchester, M2 6LW 0161 974 3690

Copyright of this drawing is vested in Jon Matthews Architects and must not be copied or reproduced without written consent. Figured dimensions only are to be taken from this drawing. Do not scale from this drawing. For full company disclosure please visit www.jonmatthewsarchitects.com