
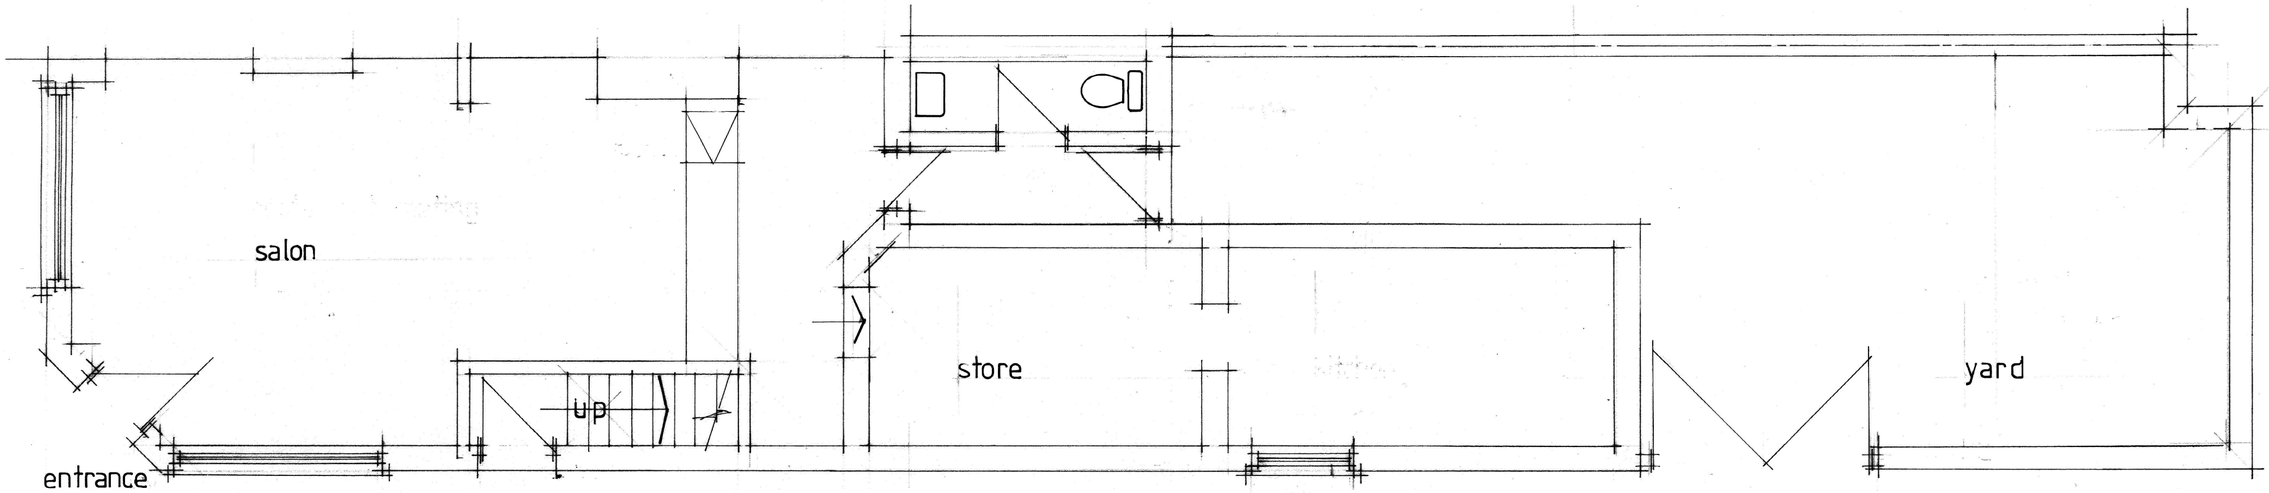


Ground Floor

Elevations

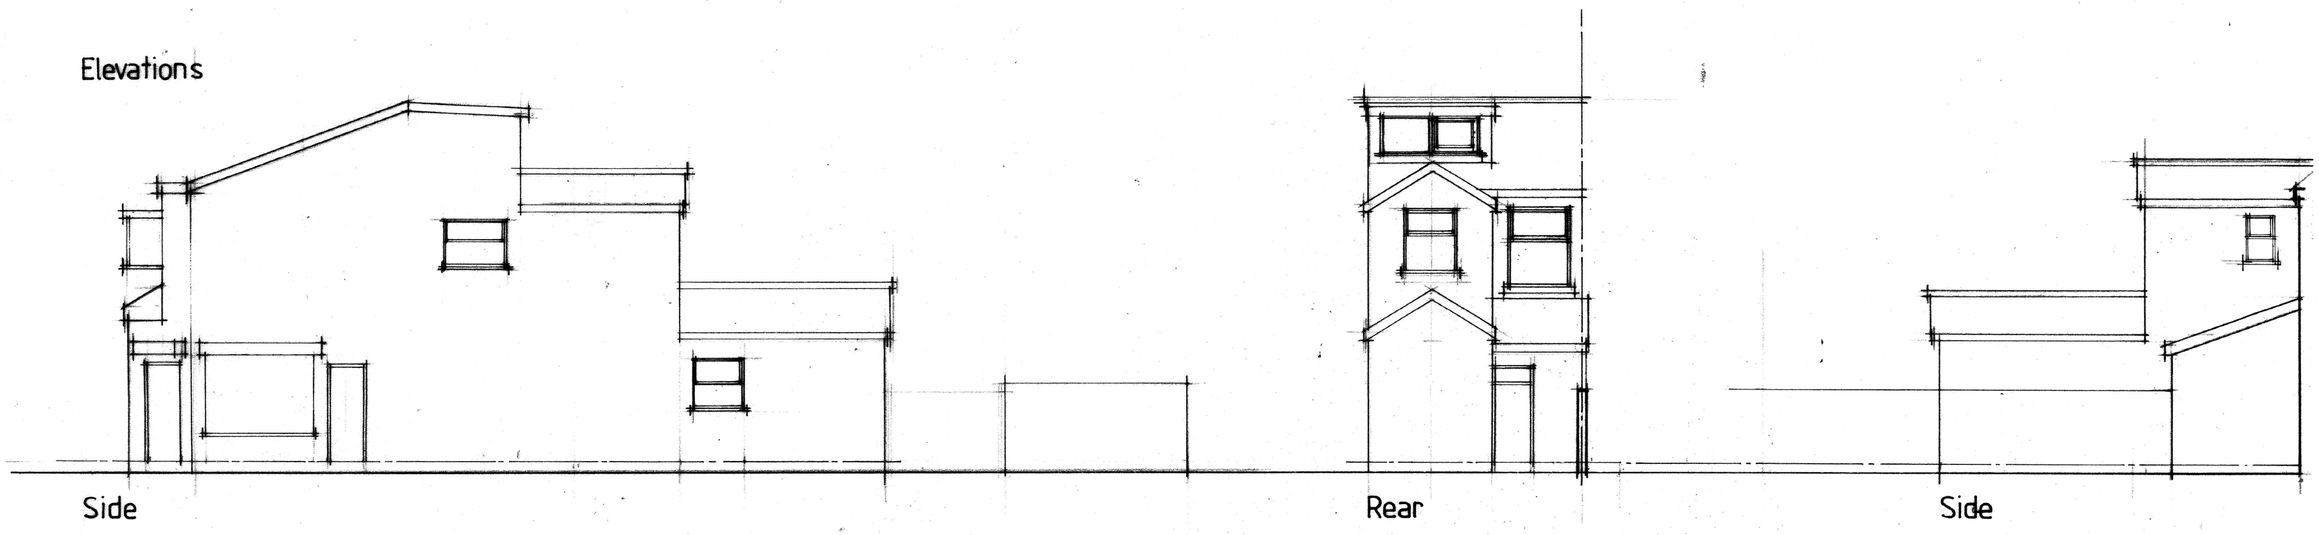


Side


Rear

Side

scale bars

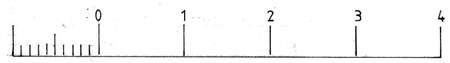

1·50

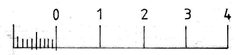

1·100

No:	Revision:	Date:	Initial:

ALPHA DESIGN
11 GILDA CRESCENT ROAD ECCLES M30 9AG
TELEPHONE :0161 707 5533

Project: 174 Claremont Road Moss Side Mcr

Title: Floor Layout and Elevation (existing)

Scale: 50.100 | Date: Sept '25. | Initial: CTW.

Drg. No: 1