
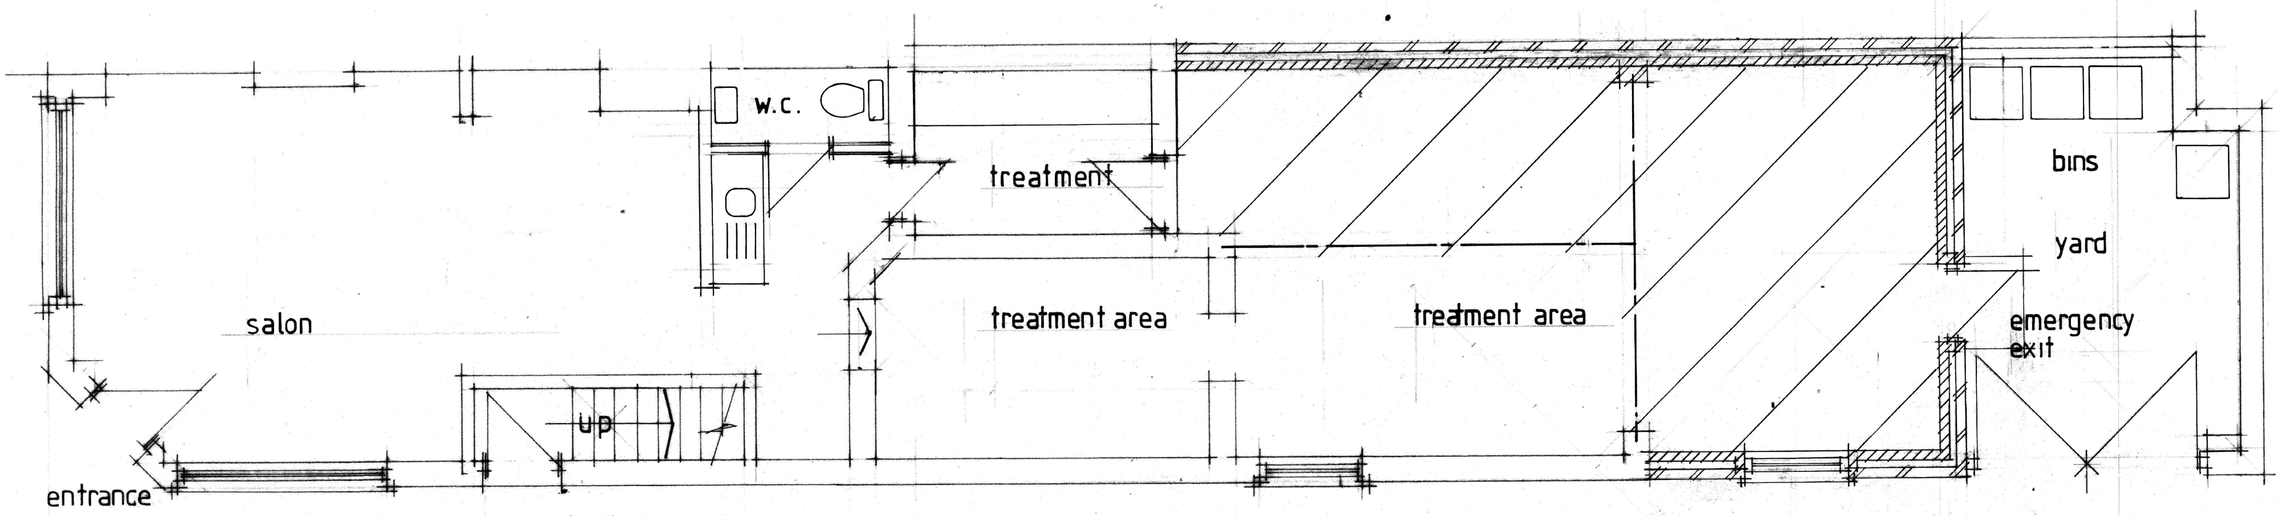



Ground Floor

proposed extension
27·0 m2


Elevations

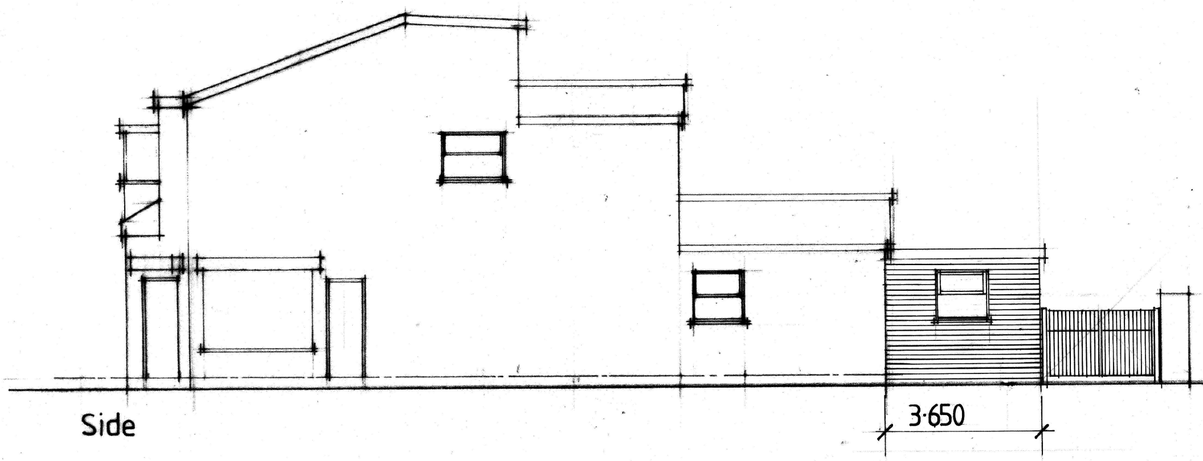

Side

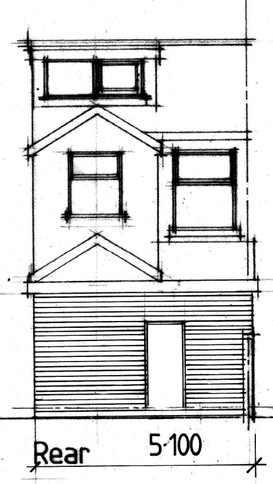


Rear

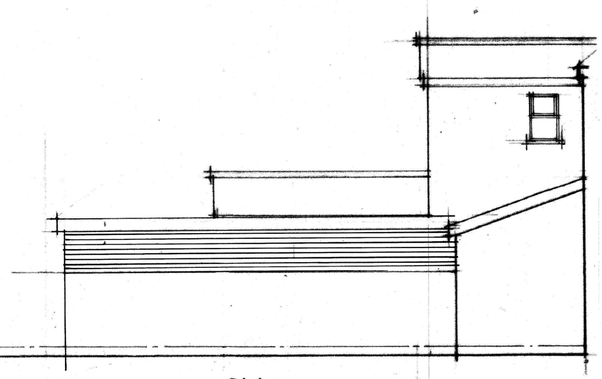


Side

scale bars

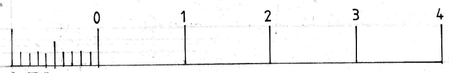

1·50

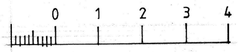

1·100

No:	Revision:	Date:	Initial:

ALPHA DESIGN
11 GILDA CRESCENT ROAD ECCLES M30 9AG
TELEPHONE :0161 707 5533

Project: 174 Claremont Road Moss Side Mcr

Title: Floor Layout and Elevation (existing)

Scale: 50.100 | Date: Sept 25 | Initial: CTW.

Drg. No: 2