


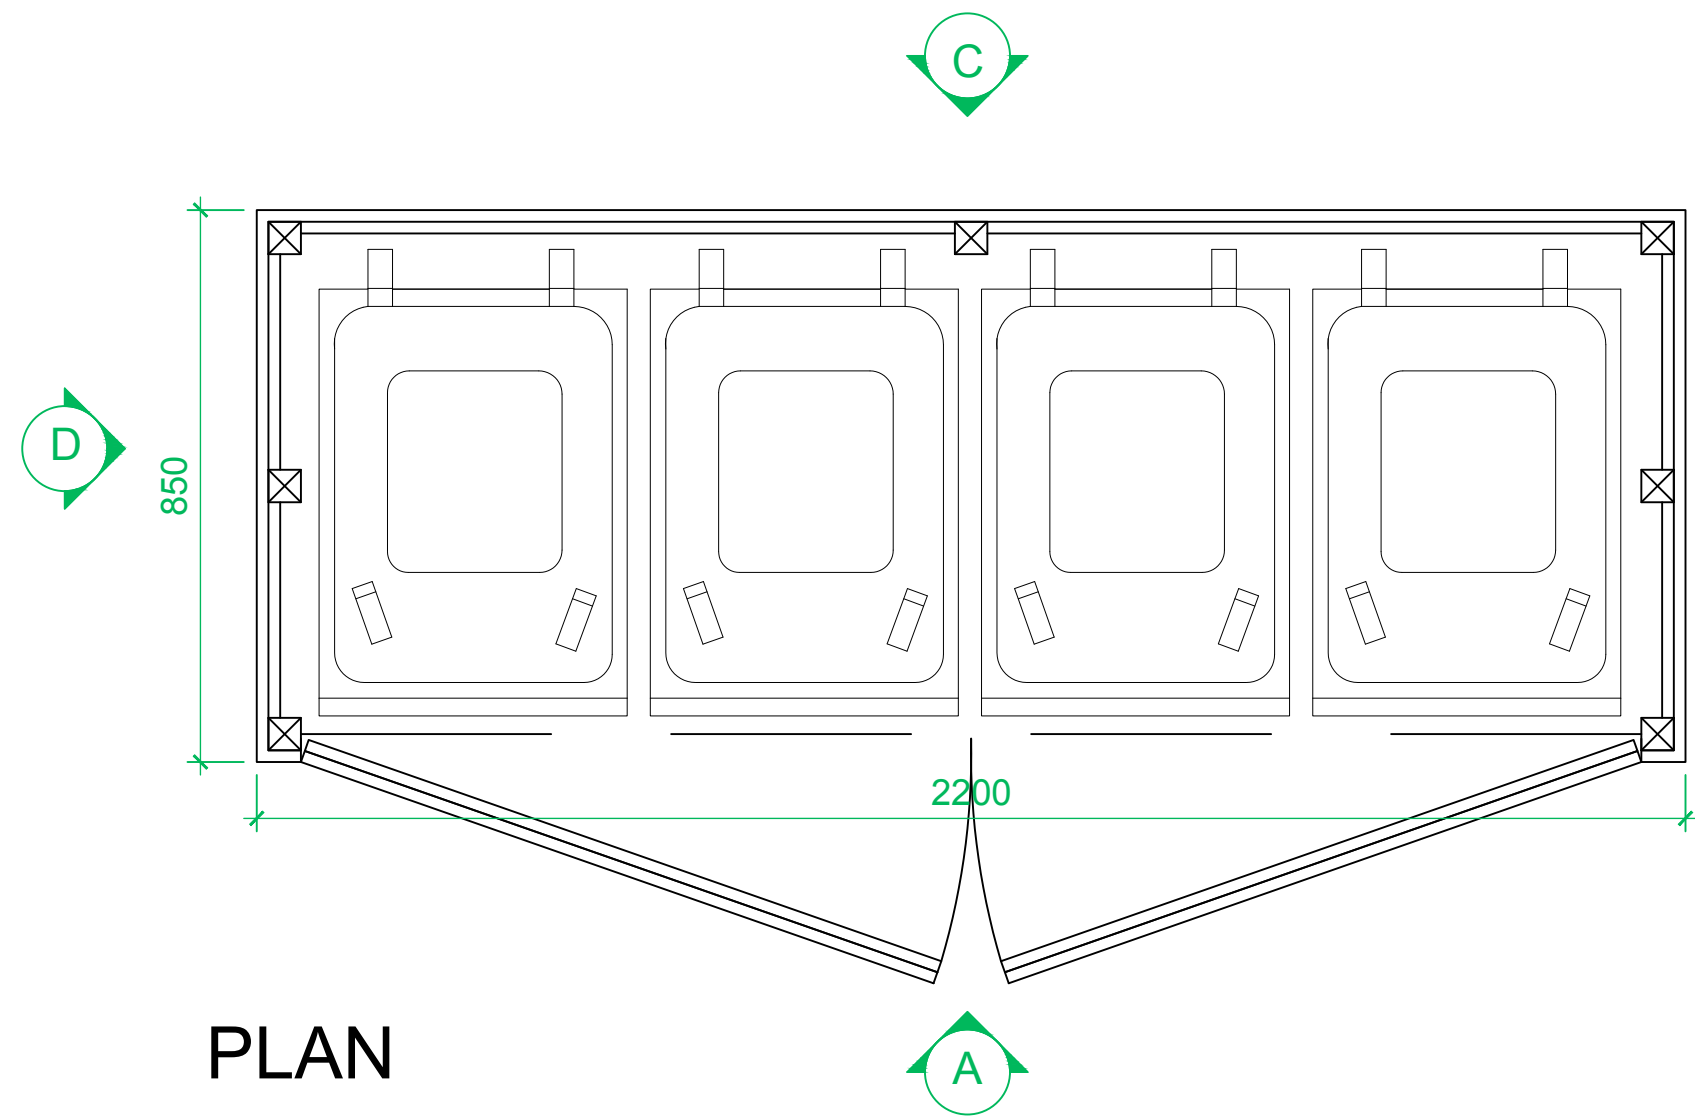


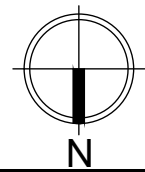

PLAN

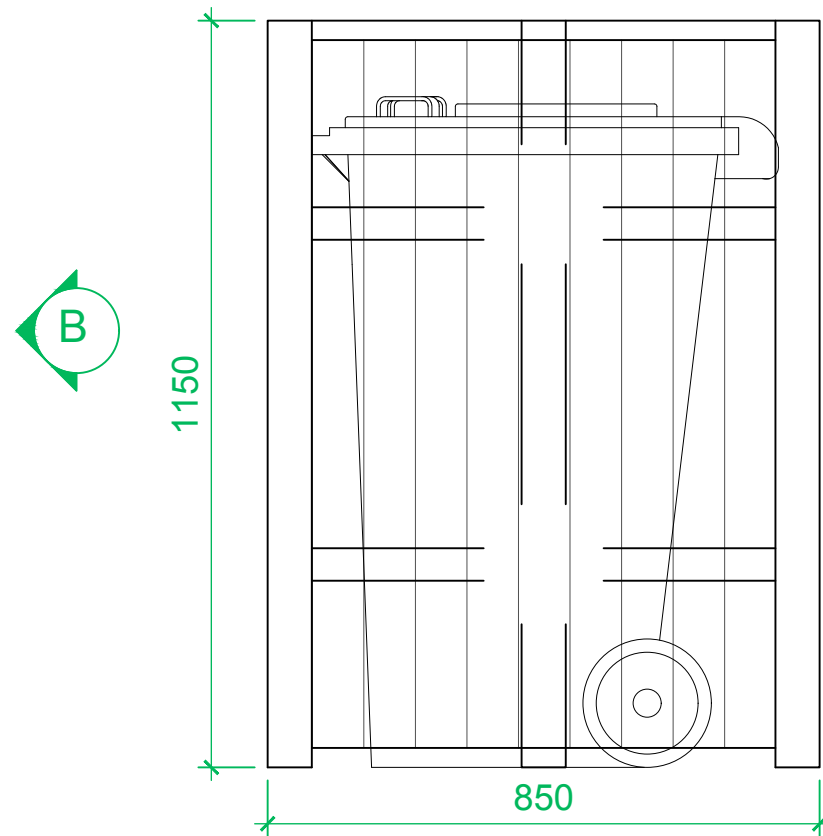

ELEVATION B

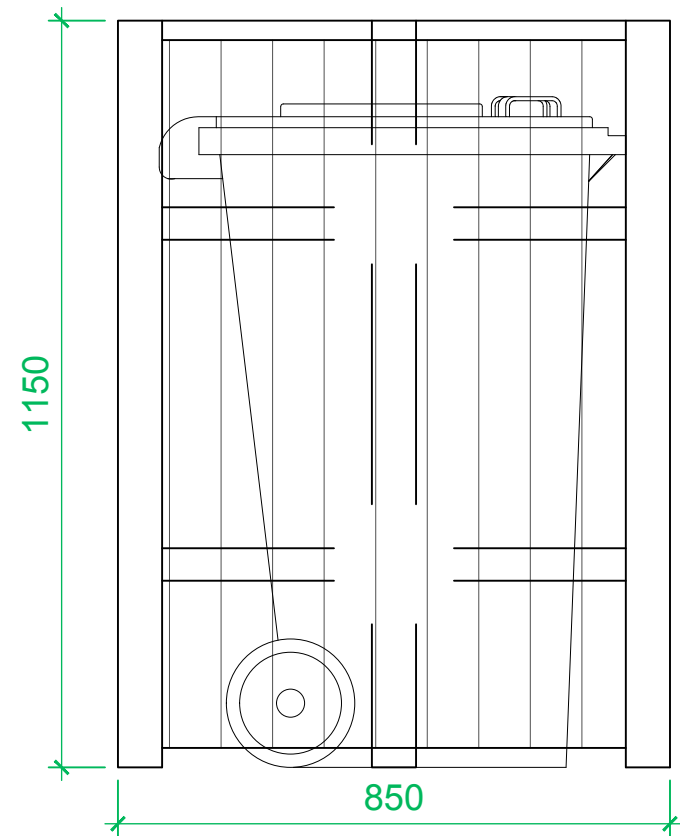

ELEVATION D

TIMBER BIN STORE (4x 240L)


Proposed freestanding timber bin store to accommodate 4No. 240L wheelie bins.

Constructed from a 50x50mm treated softwood frame with 18mm internal timber sheathing and 18mm vertical timber cladding externally. Finished with 30mm timber capping to all exposed edges.


Structure to be open-top with full-height access doors to the front elevation, clad to match.

Set on a level hardstanding surface, not mechanically fixed to the ground.

All materials to be pressure-treated timber, suitable for external use, with a simple, robust appearance appropriate to a residential setting.

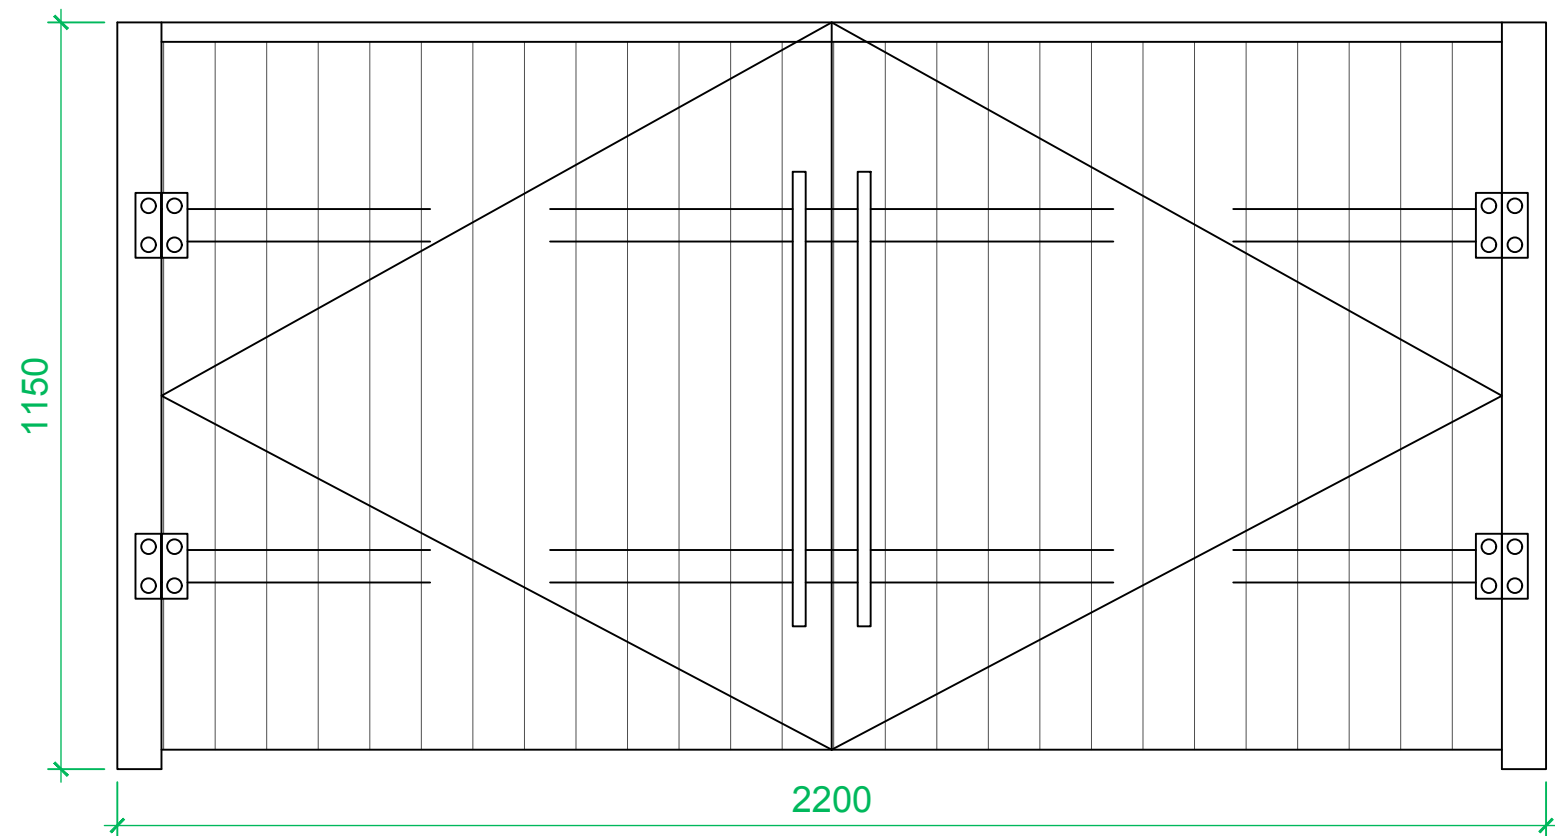

ELEVATION A

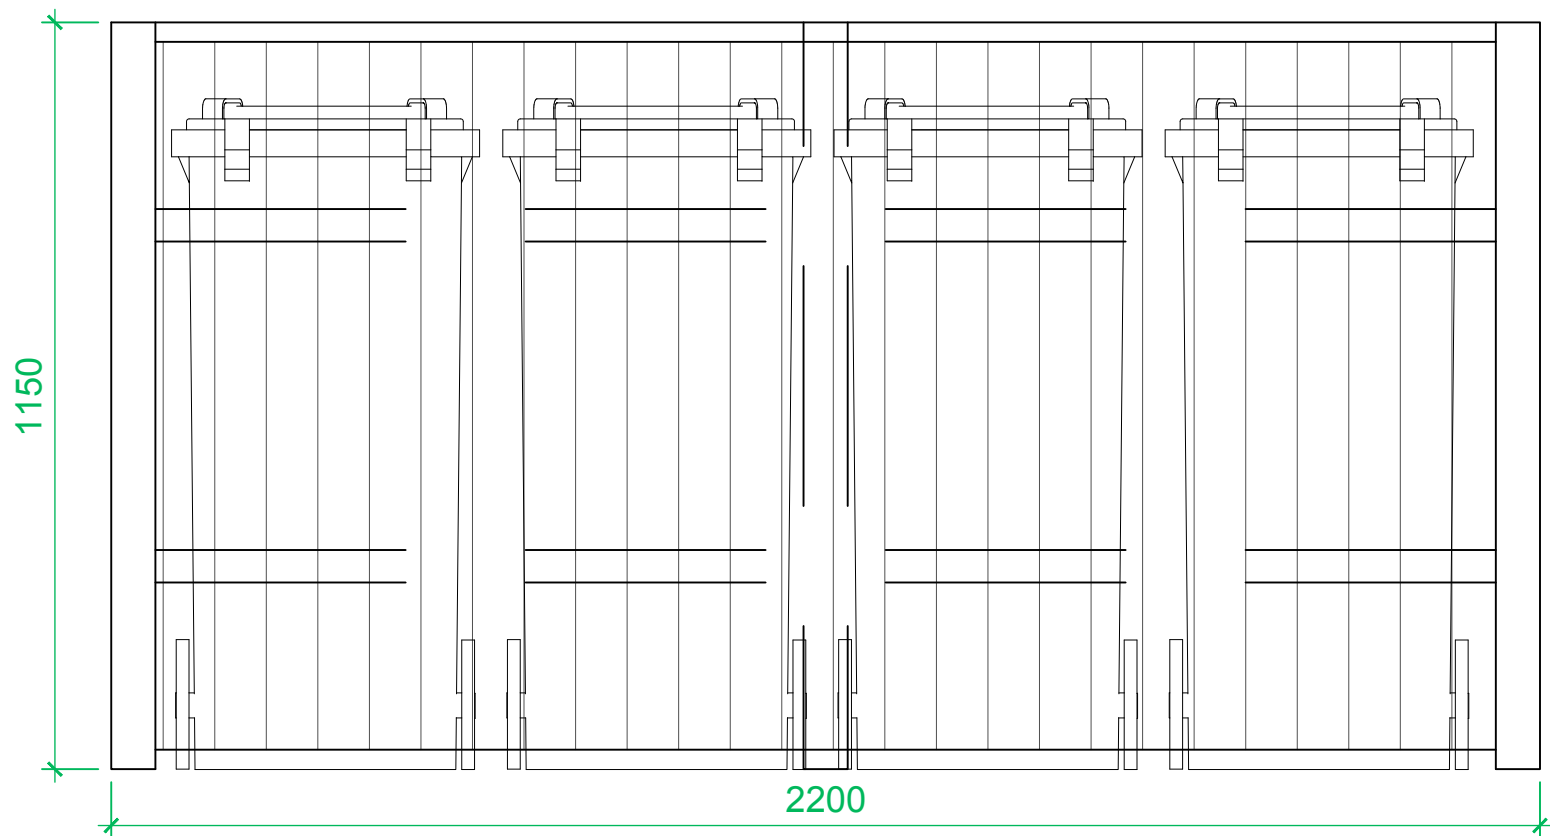

ELEVATION C

PLANNING ISSUE