



Ownership boundaries and title overlay drawings are produced using all reasonable endeavour and AGBCAD Services cannot be held responsible for any discrepancy of accuracy or scale of drawings supplied to them

KEY

EXTENT OF EXISTING DWELLING

EXTENT OF PROPOSED EXTENSION

SITE BOUNDARY

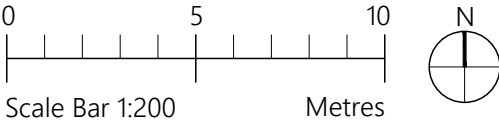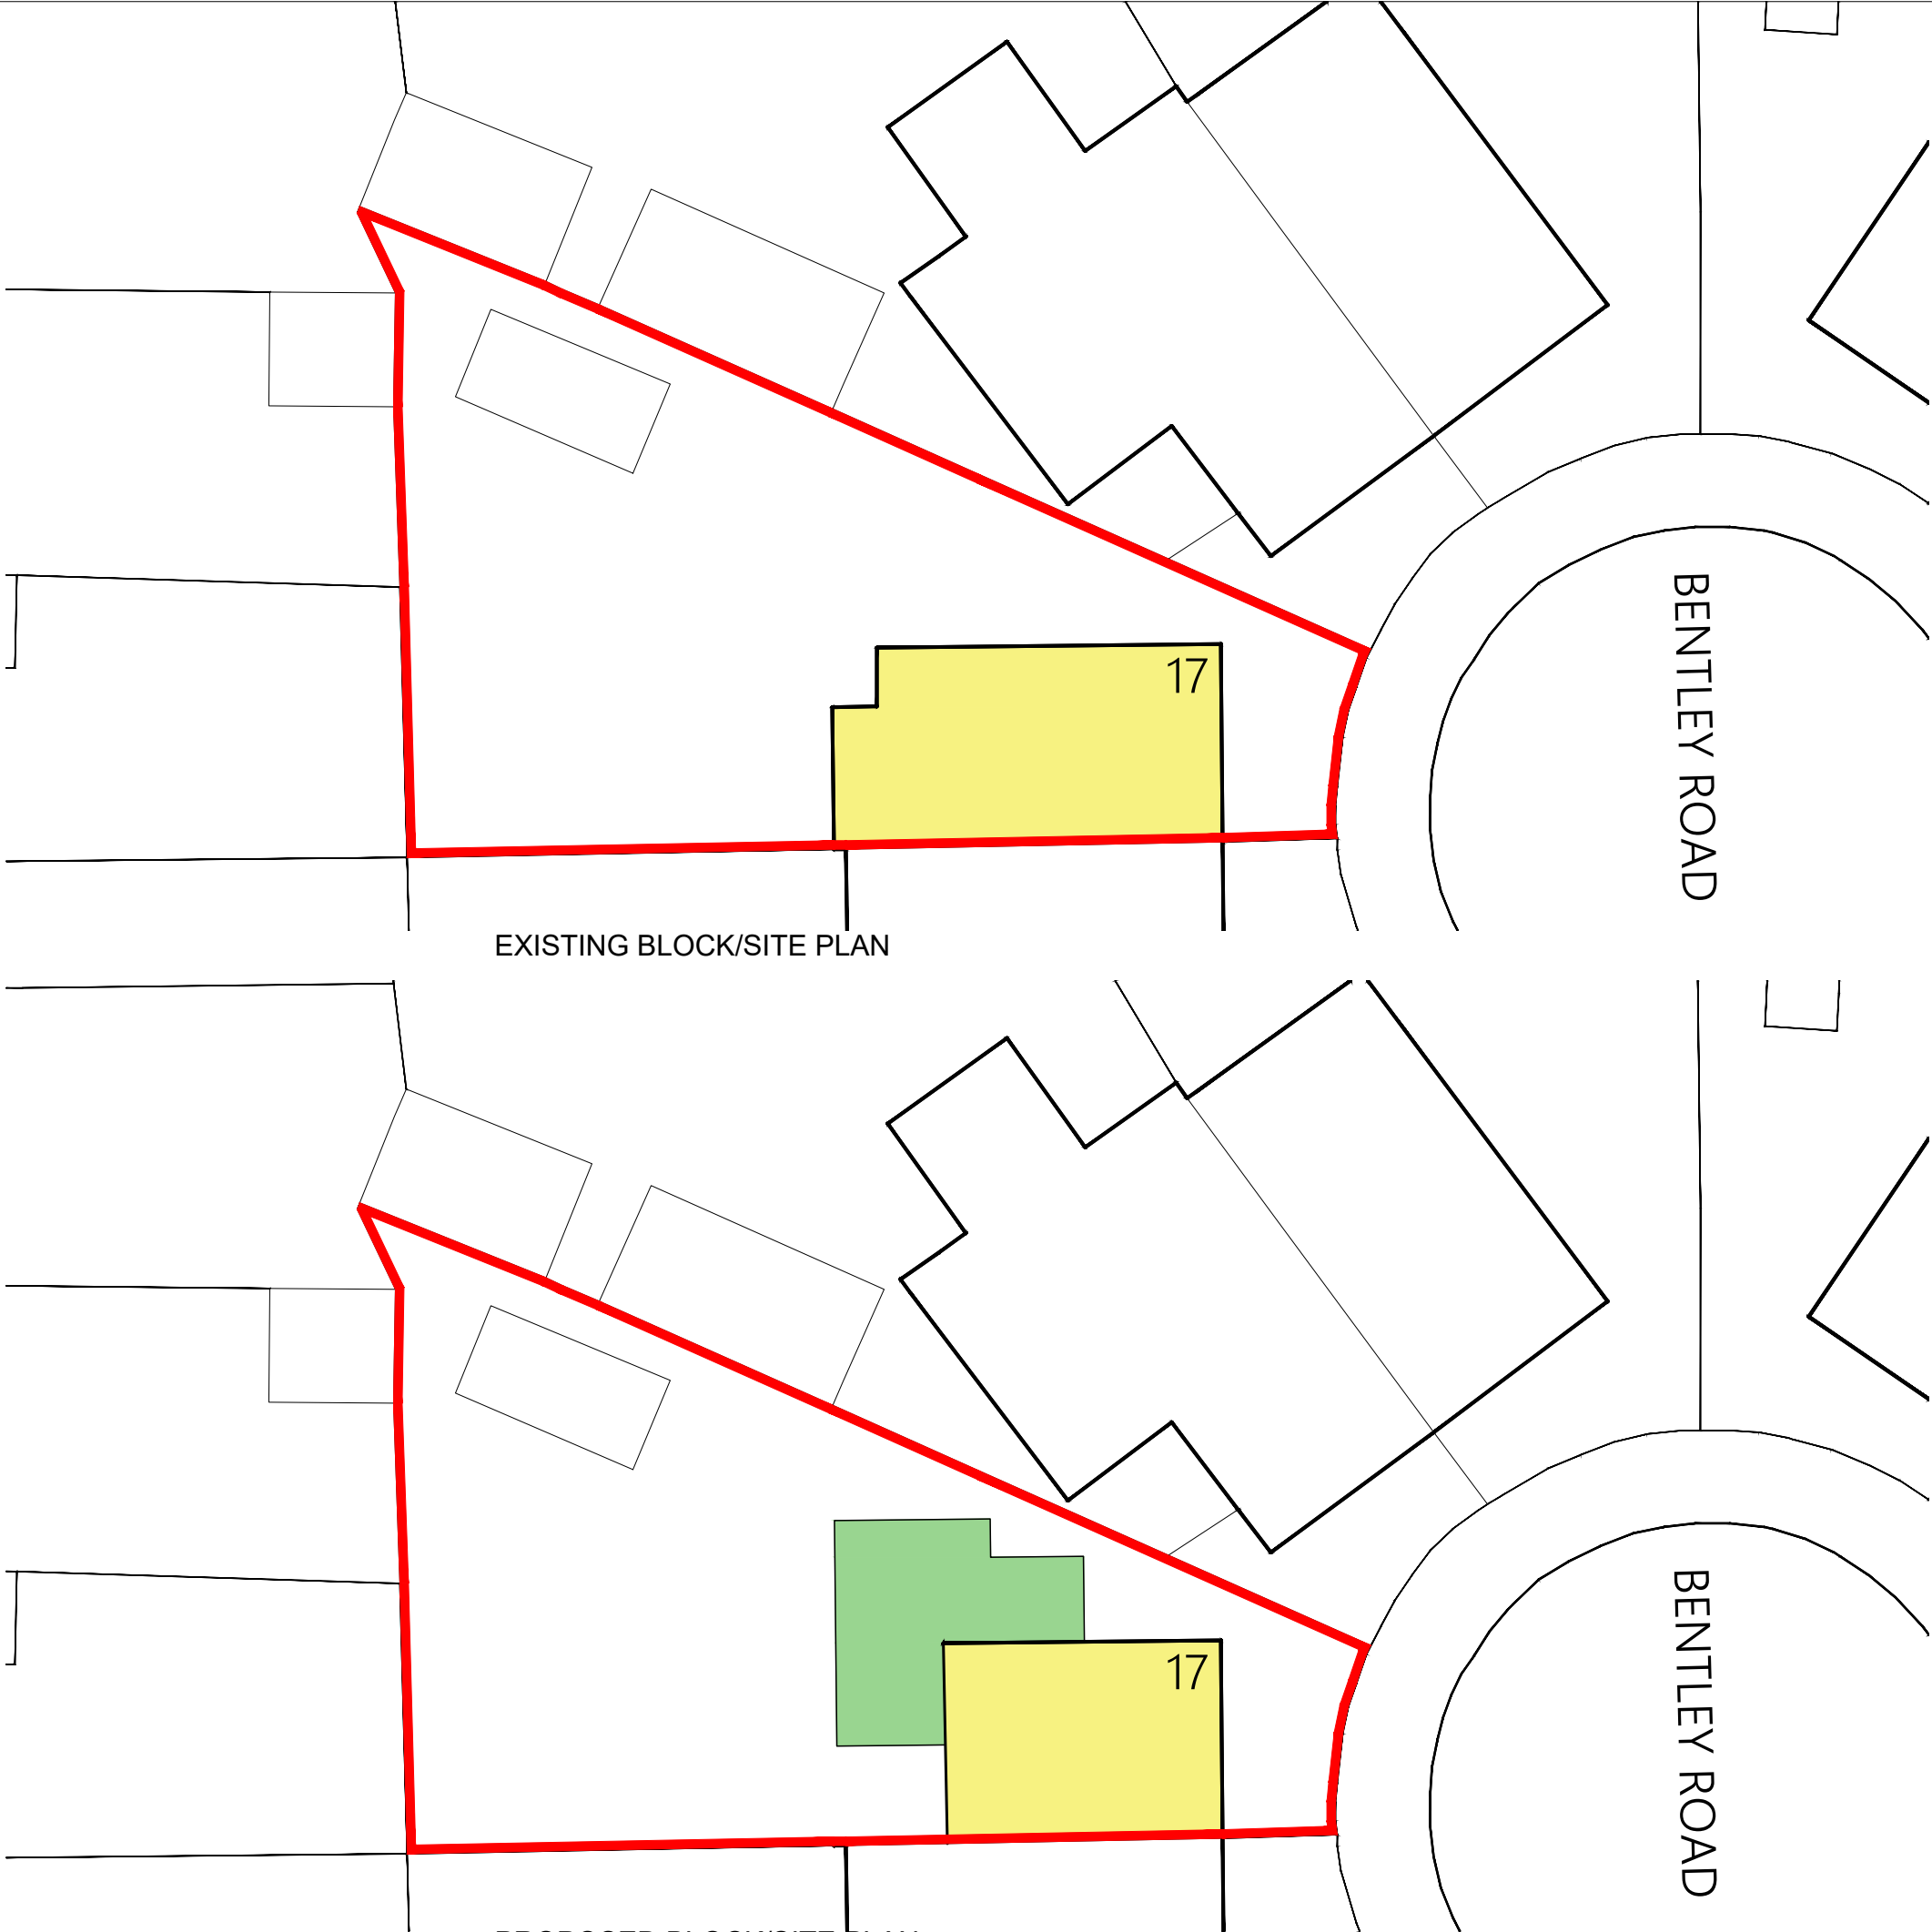

|                                                |                                        |   |         |
|------------------------------------------------|----------------------------------------|---|---------|
| PROJECT                                        | 17 Bentley Road<br>Chorlton<br>M21 9WD |   |         |
| CLIENT                                         | J Ackah                                |   |         |
| STATUS                                         | Information                            |   |         |
| DRAWING                                        | Block Plans                            |   |         |
| DWG No.                                        | 2518-06                                | REV   | B       |
| SCALE                                          | 1:200@A3                               | DATE   | Feb '26 |
| <div><div>AGB<br/>CAD<br/>SERVICES</div></div> |                                        | website: <a href="http://www.agbcad.co.uk">www.agbcad.co.uk</a><br>email: <a href="mailto:info@agbcad.co.uk">info@agbcad.co.uk</a><br>telephone: 07912 090 125 |         |