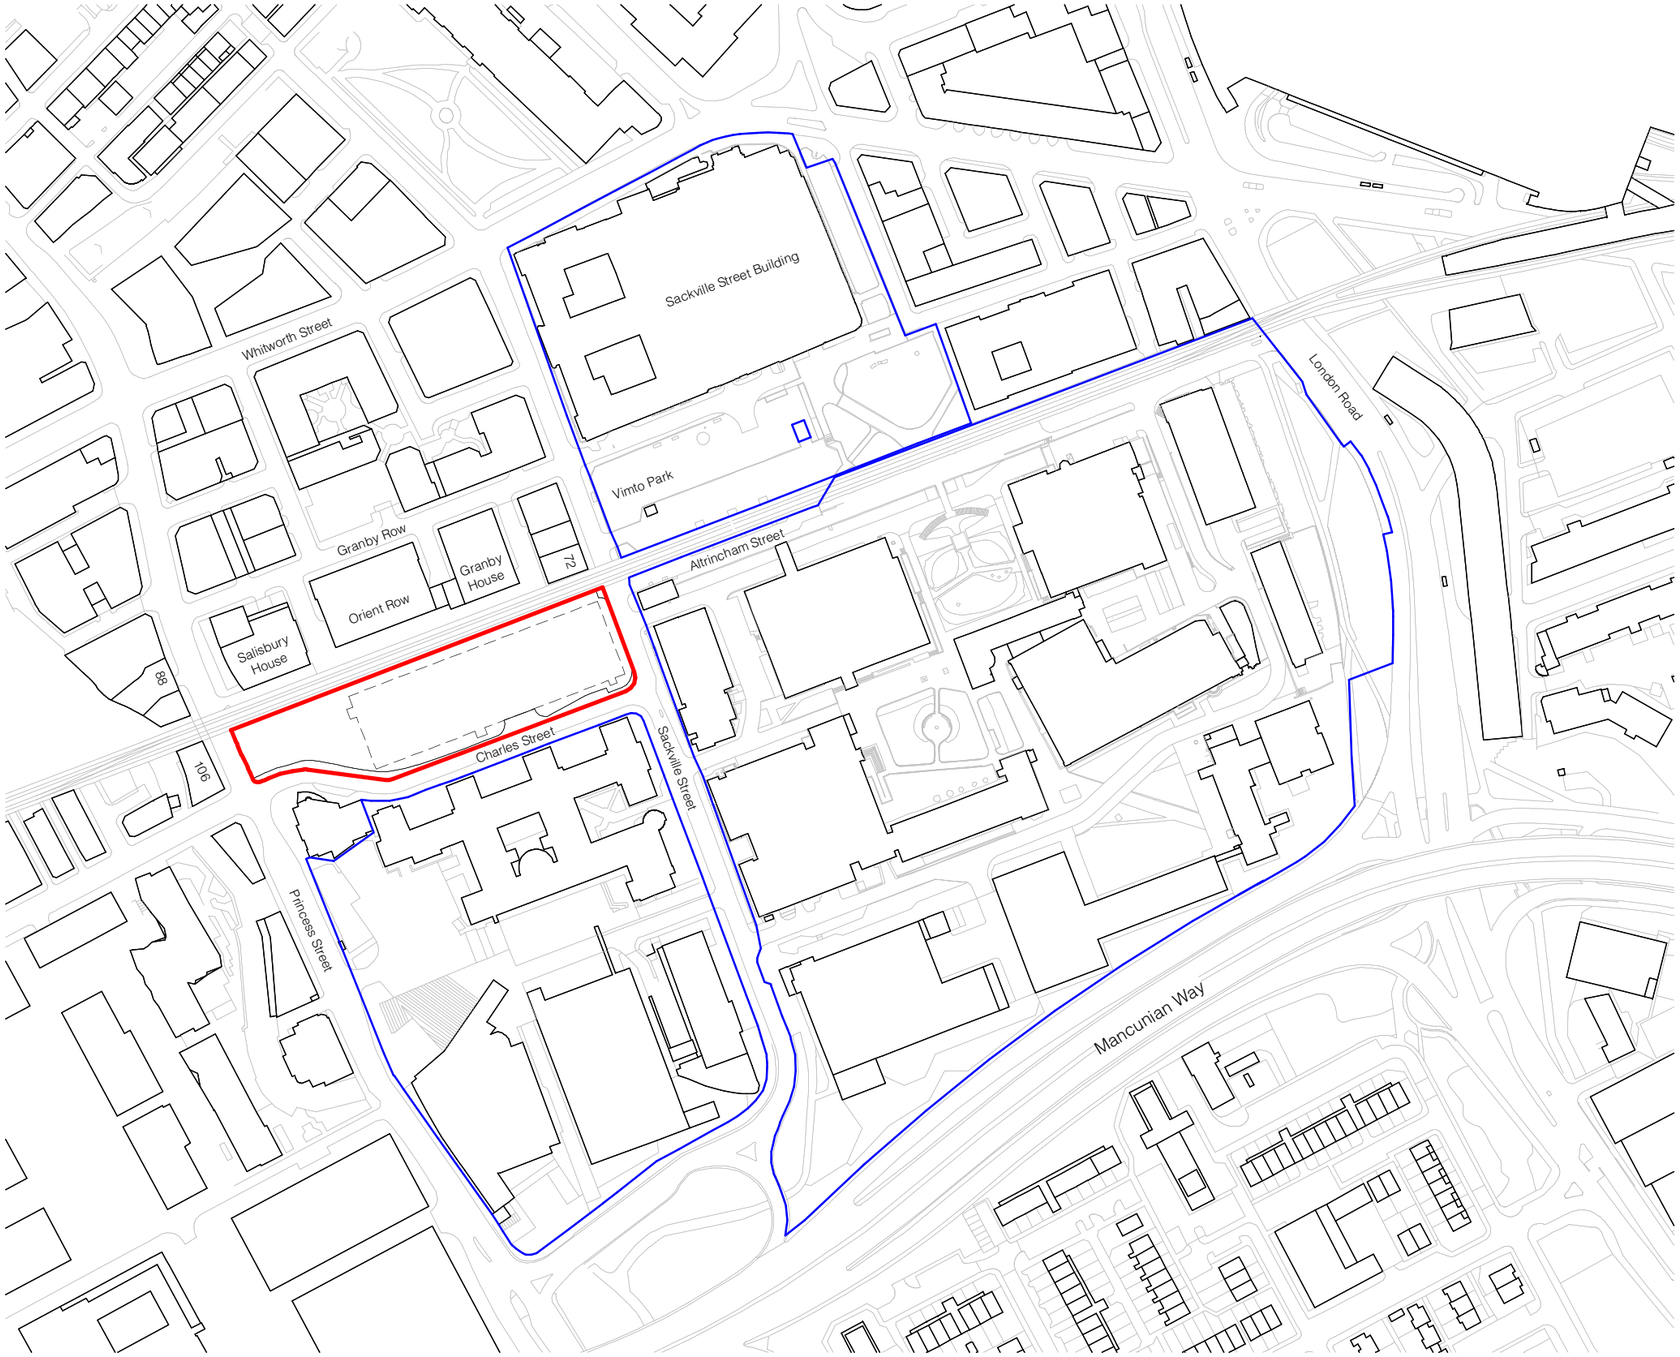


DO NOT SCALE
Work to annotated dimensions only. Read drawings in conjunction with relevant specification, Structural Engineers' and Services Engineers' drawings. Confirm all dimensions before commencement of any work on site or fabrication.

Rev:	Details:	Date:
P1	Issued for planning submission	26/01/26

client:
RGRE

project:
Plot H

job number:
0667

status:
Planning

title:
Location Plan

scale:
1 : 2500
@ A3

drawn by:
RM

drawing number:
0667-HOD-XX-ZZ-DR-A-(--)101

current revision date:
26/01/26

revision:
P1

Key

- Site Boundary Line
- Other Land in Applicants Ownership
- Dashed Line indicates existing multi-storey car-park subject to demolition application ref.143741/FO/2025

50m 250m

SGI Studios
1 Kelso Place
Manchester M15 4LE
t: +44(0)161 832 9842
e: mail@hodderandpartners.com
w: www.hodderandpartners.com

hodder+partners

0 10 50 100 200 300

26/01/2026 12:01:40