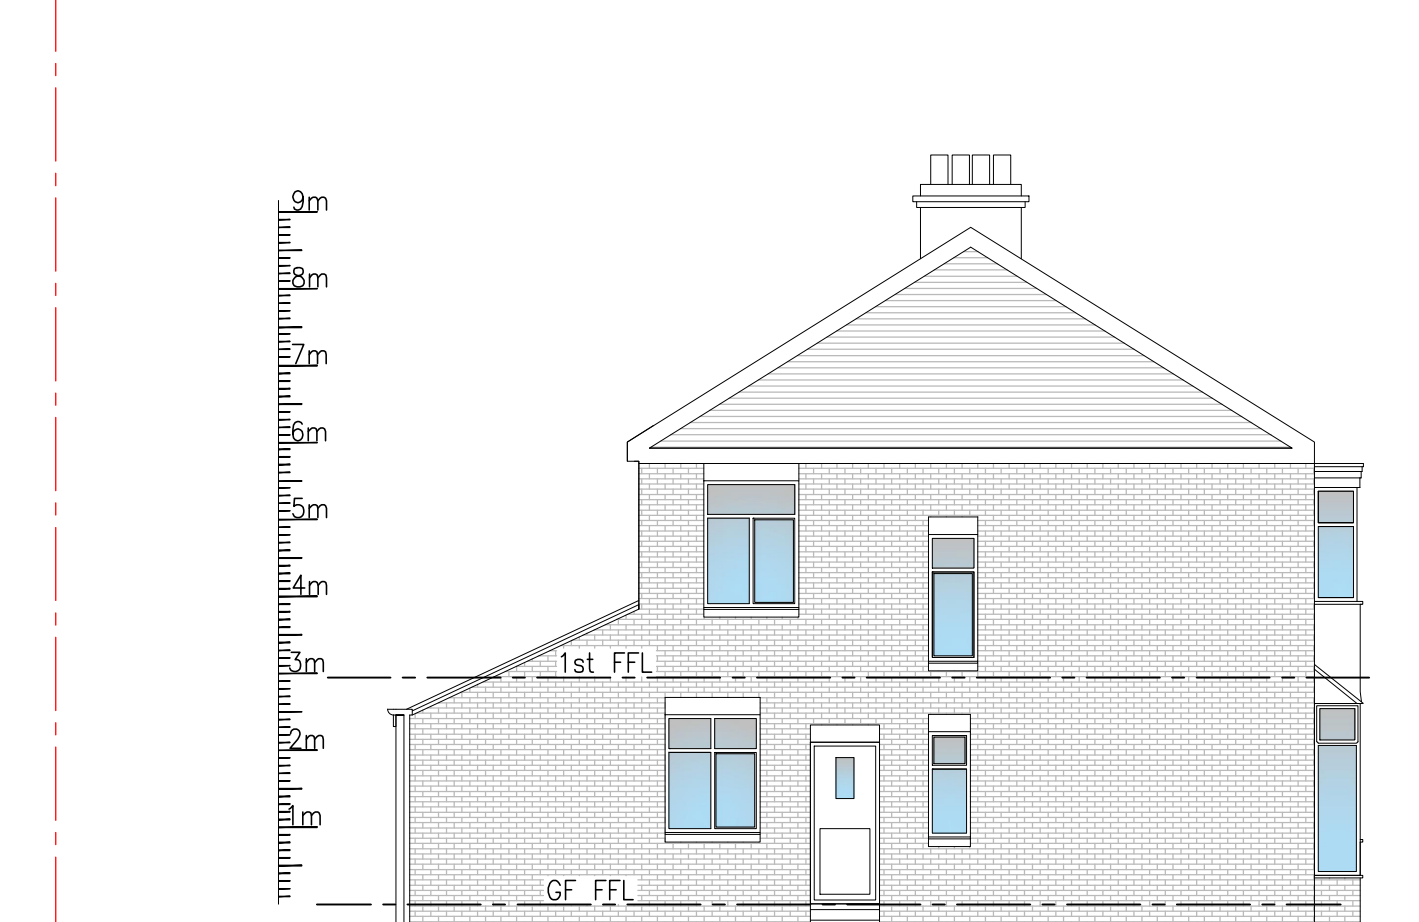
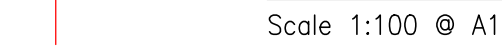
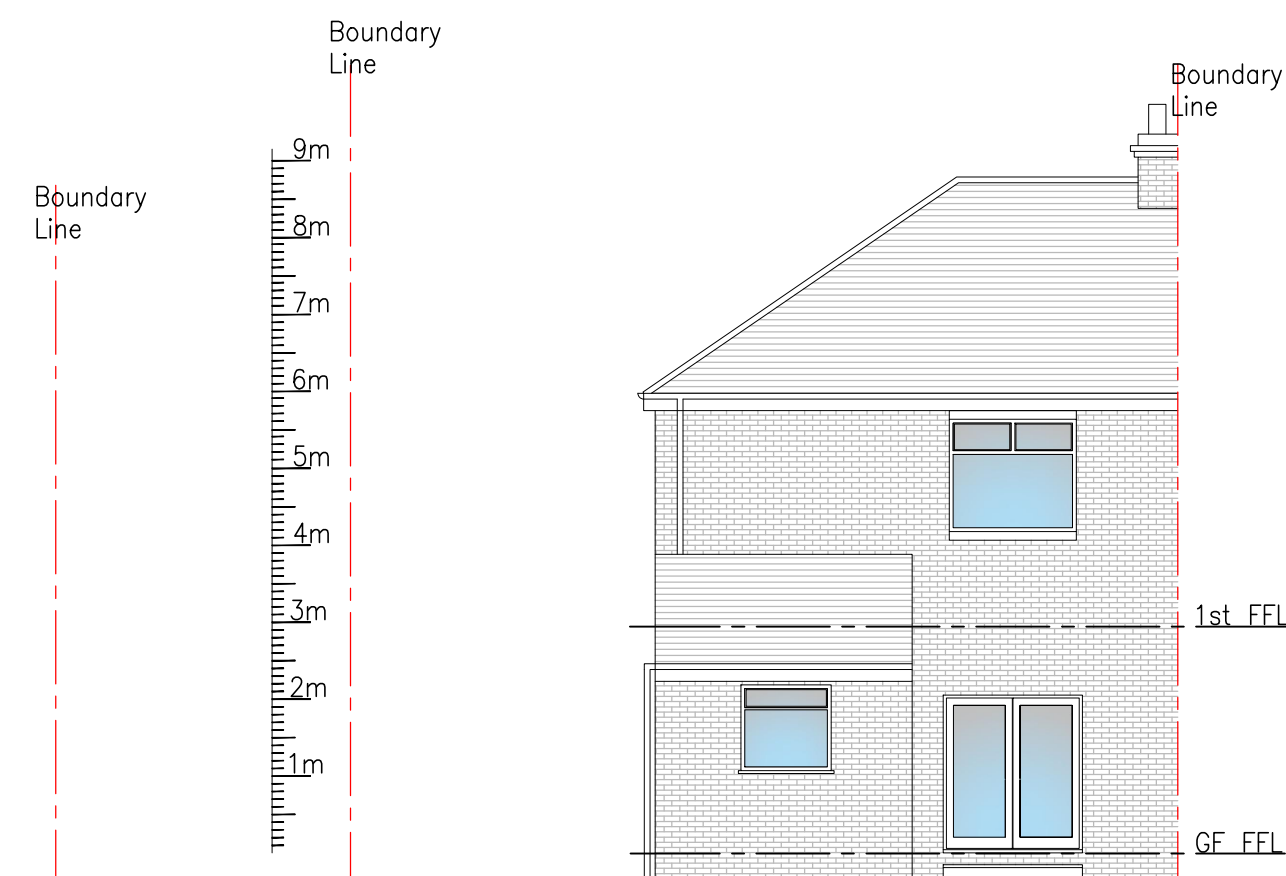
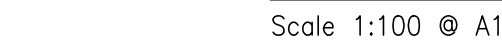
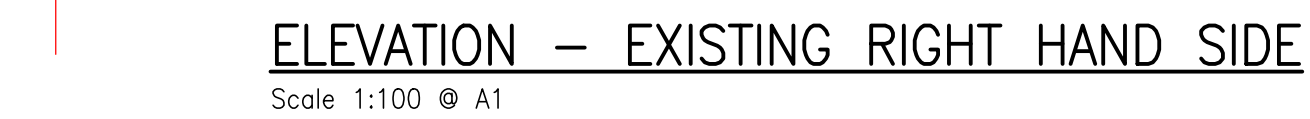
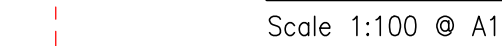
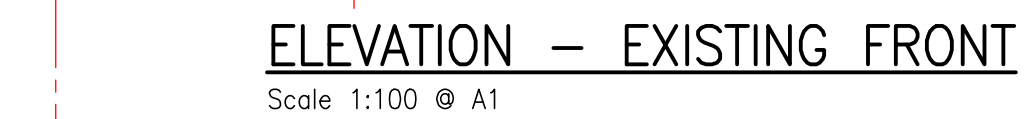
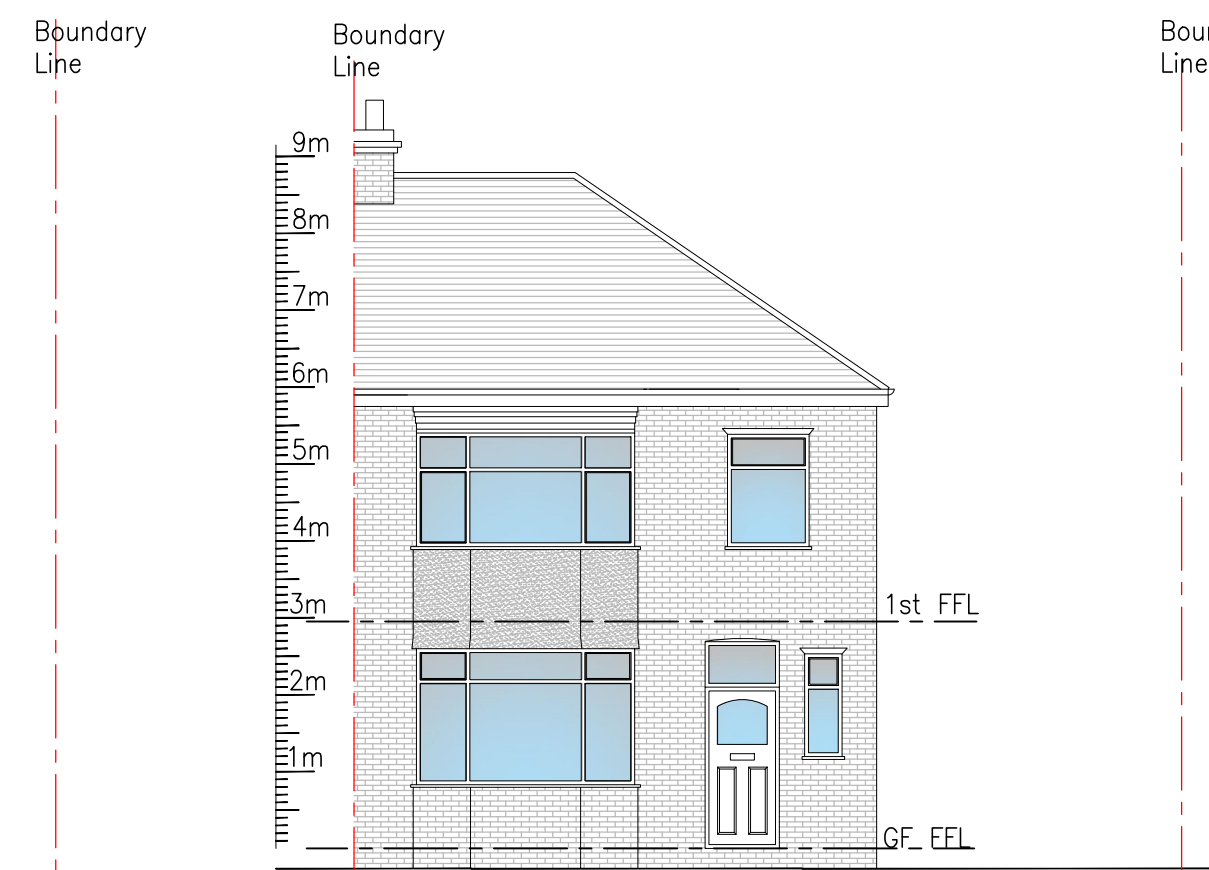
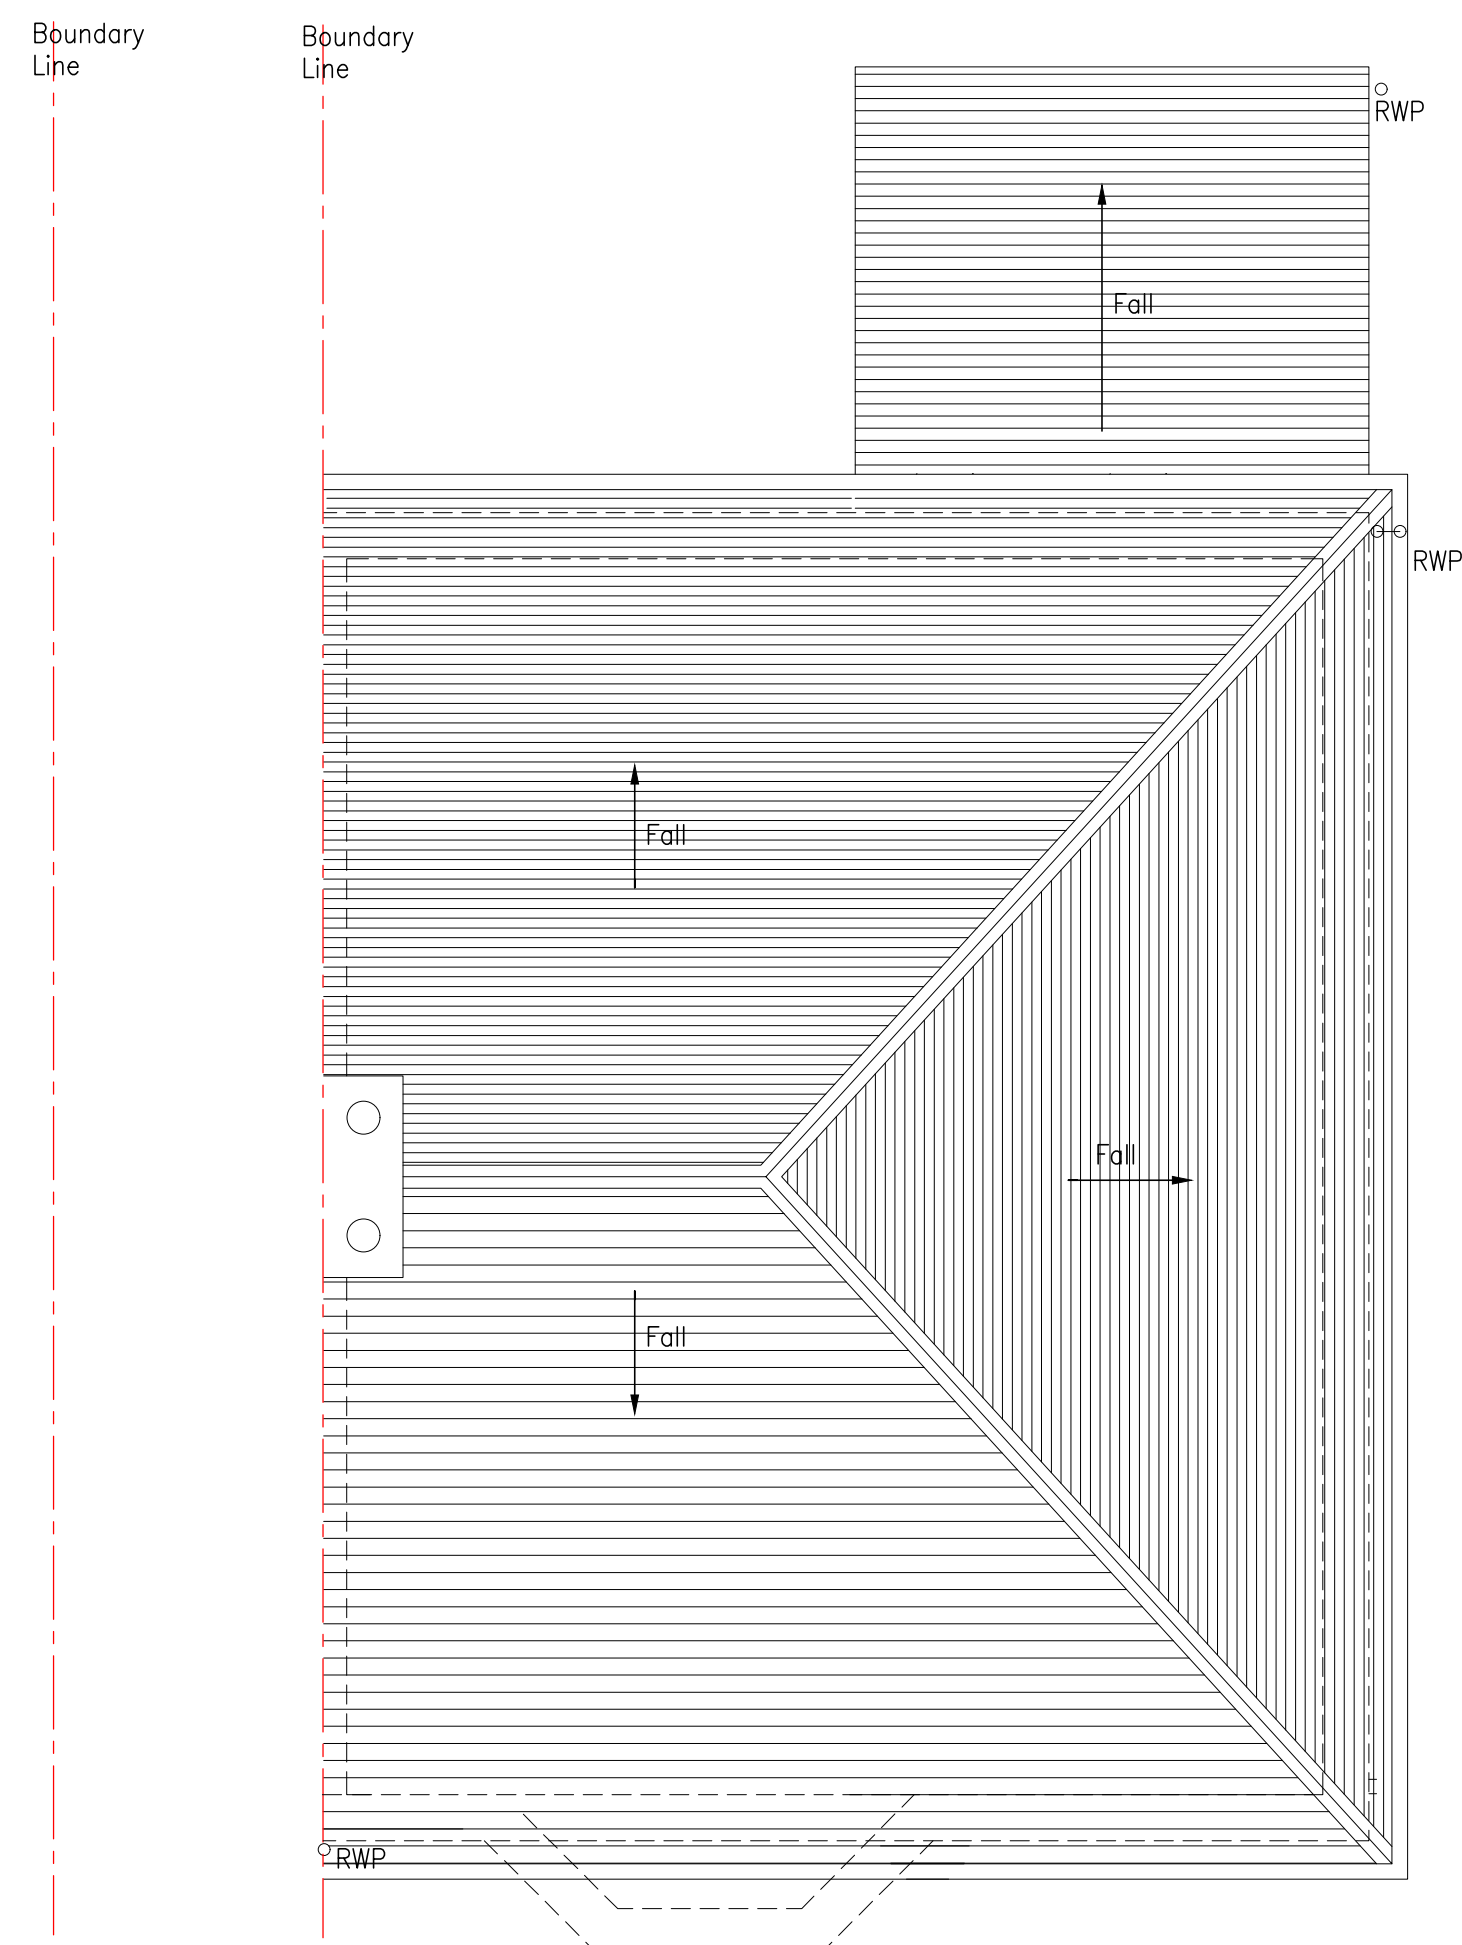
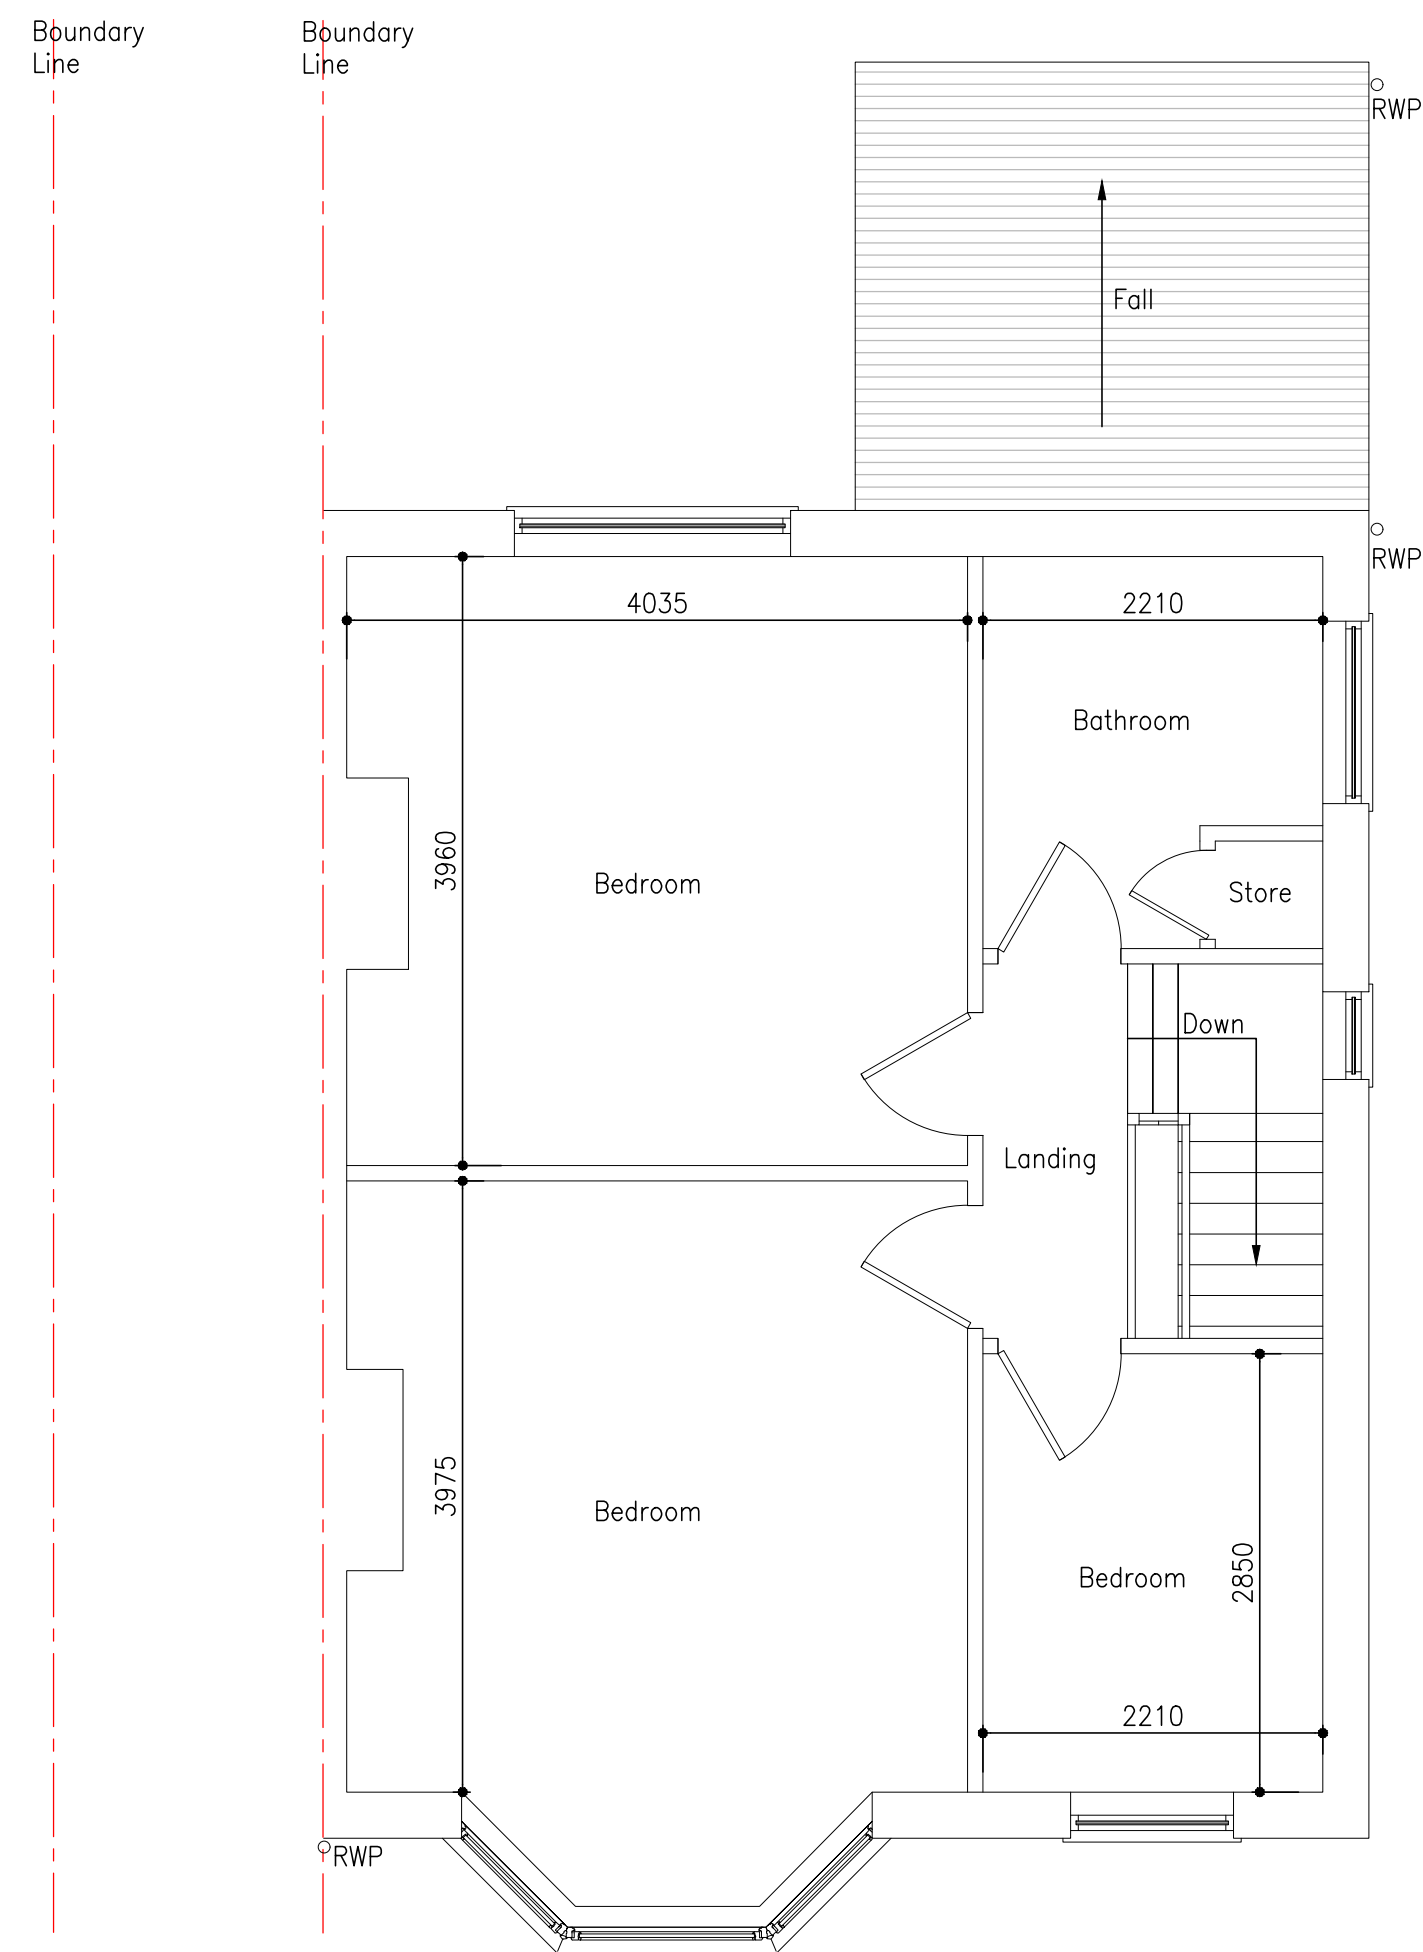
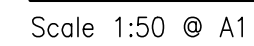
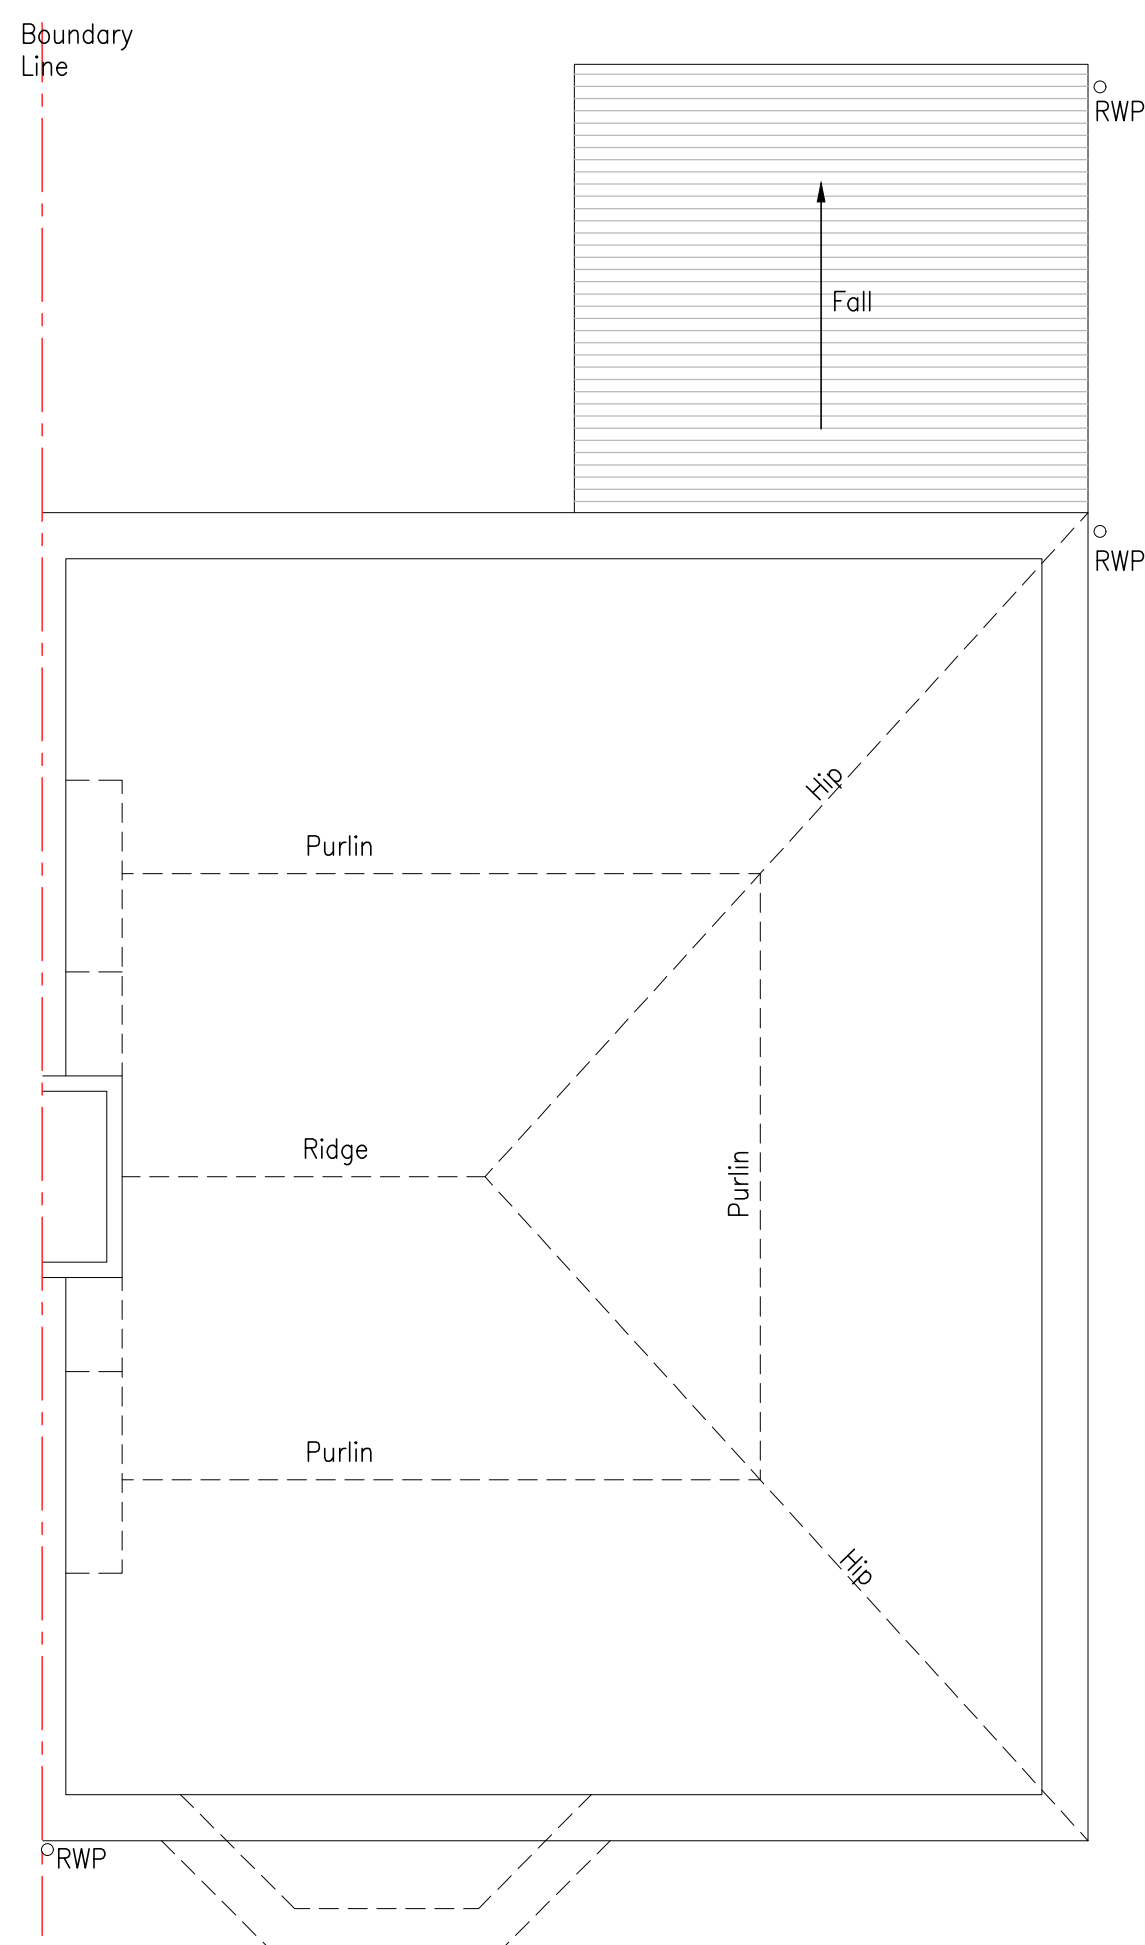
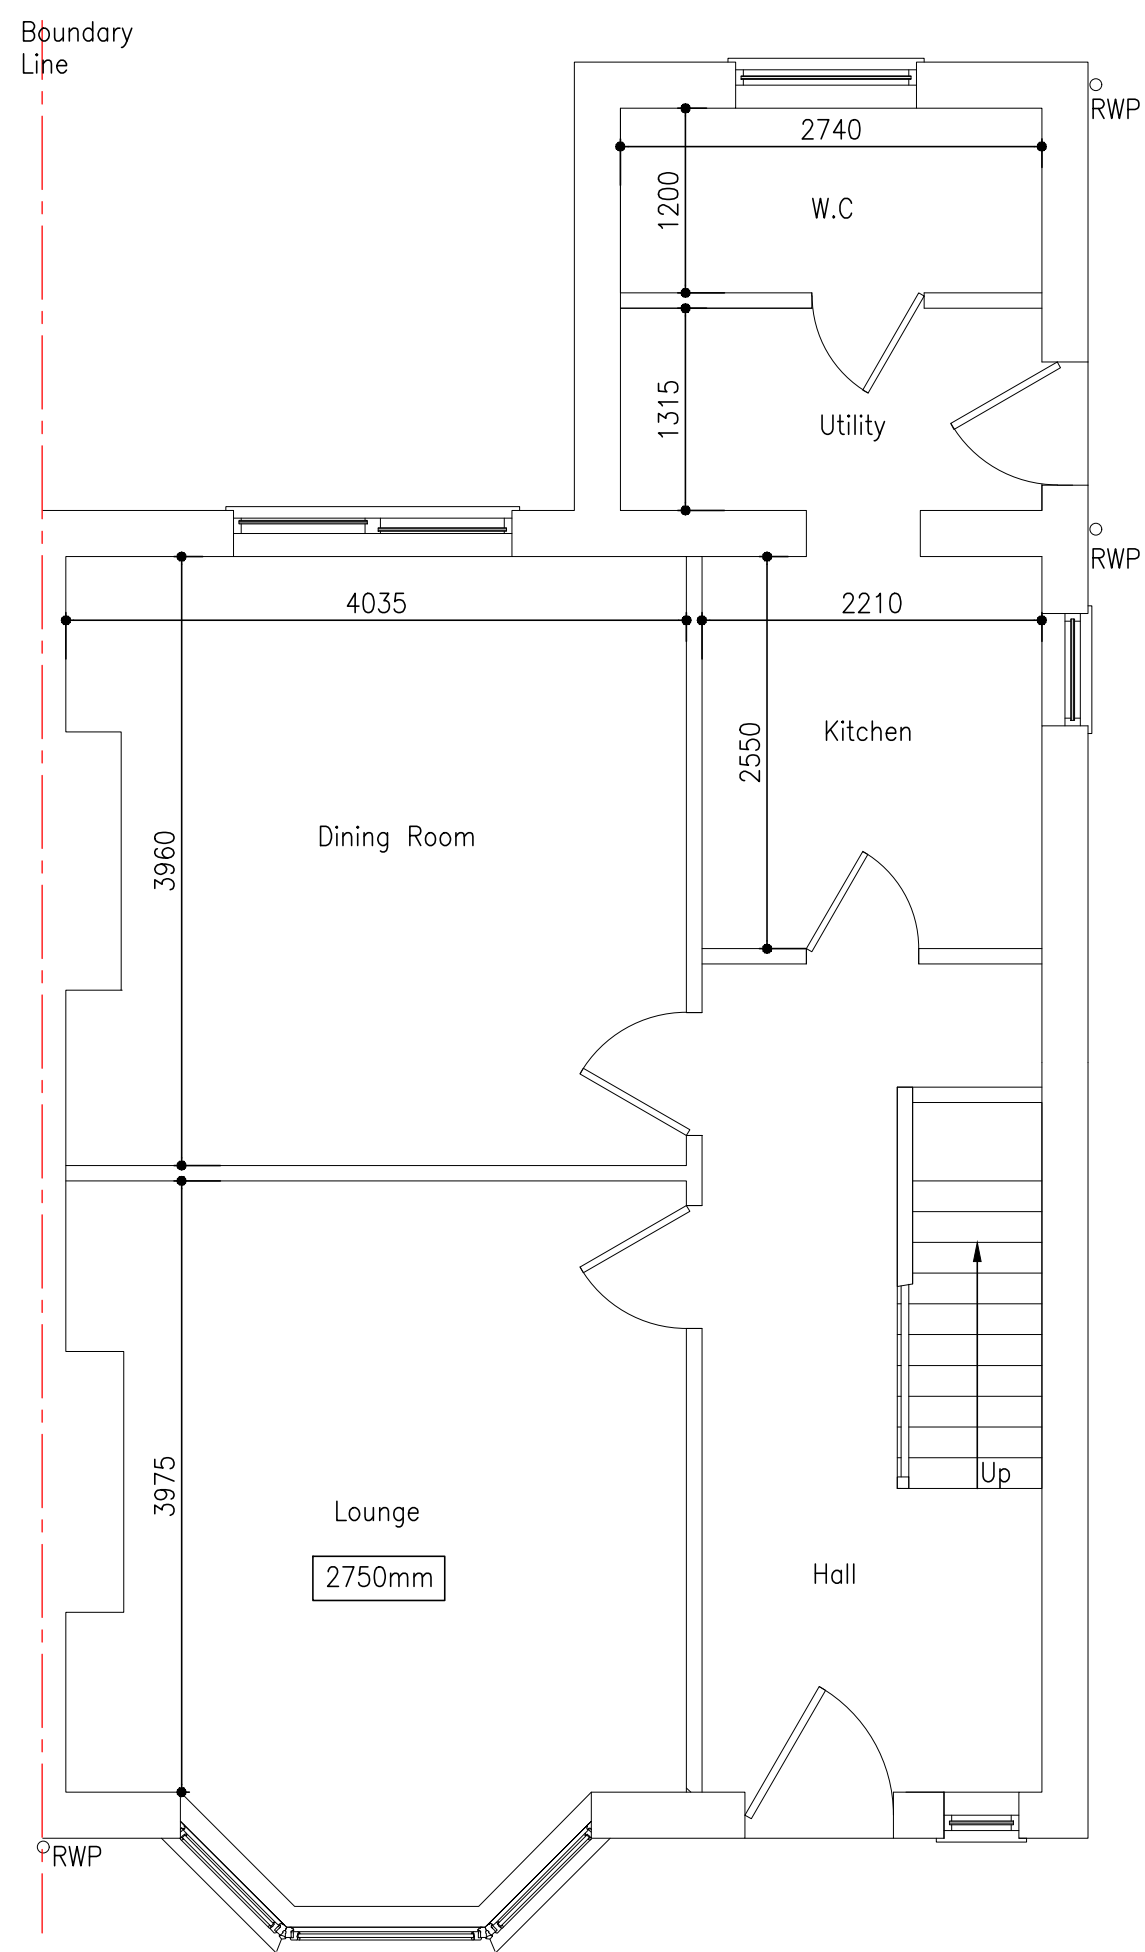


DO NOT SCALE FROM THIS DRAWING. USE GIVEN DIMENSIONS ONLY.
ALL DIMENSIONS ARE TO BE CHECKED ON SITE BY THE CONTRACTOR.
ANY DIMENSIONAL DISCREPANCIES TO BE REPORTED BACK TO HEALEY
CONSULTING PRIOR TO PROCEEDING WITH CONSTRUCTION

GENERAL NOTES

1. All dimensions are in millimeters unless noted otherwise.
2. All levels are in metres unless noted otherwise.
3. This drawing is to be read in conjunction with all other Healey Consulting drawings where issued for the project.

PLANNING APPLICATION

A	13.05.26	CR	SIDE ELEVATION, VIEW FROM NUMBER 22 ADDED.
REV	DATE	BY	DETAILS OF REVISION
ARCHITECT / CLIENT JOHN GAGON			
PROJECT 20 REEVES ROAD CHORLTON-CUM-HARDY MANCHESTER, M21 8BT			
TITLE PROPOSED DOUBLE STOREY SIDE EXTENSION, SINGLE STOREY REAR EXTENSION AND REAR DORMER EXTENSION. EXISTING PLANS AND ELEVATIONS		DRAWN BY CR DATE 19.01.26 SCALE NOTED	
DRAWING NO. HC-26066-(20)-01		REVISION A	
HEALEY CONSULTING Brunel House 63 Dale Street Milnrow Rochdale OL16 3NU Tel: 01706 343961 Fax: 01706 343981 email: office@healeyconsulting.co.uk copyright: Healey Consulting  HEALEY consulting structural engineering consultants			