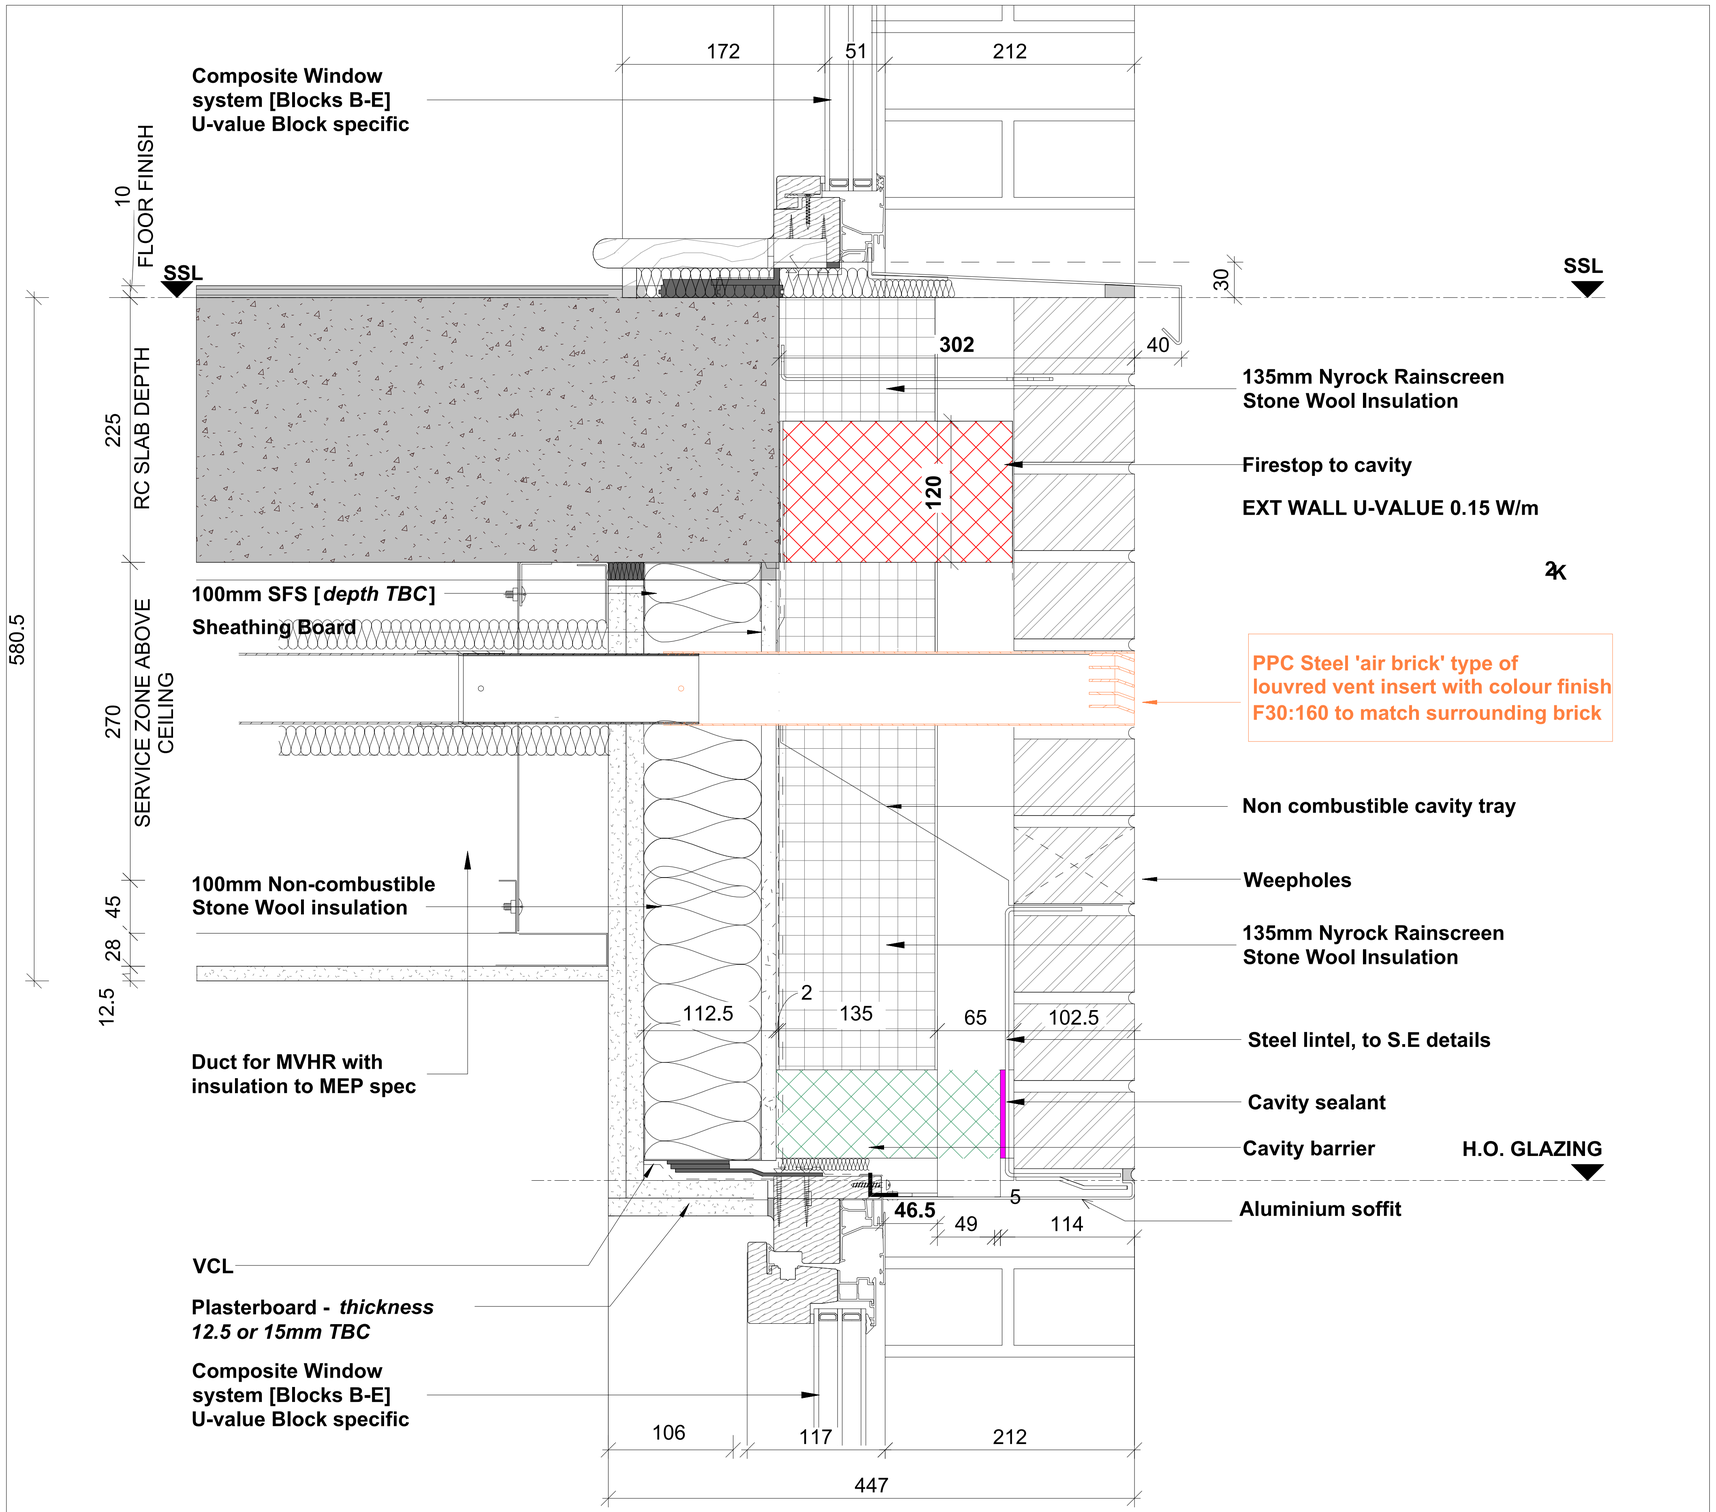


Slab Edge and Window Head + Jamb Detail Scale 1 : 5

Contractors are not to scale dimensions from this drawing.

Revision Schedule

Rev	Description	By	Date
T1	Draft Issue	PJS	25.02.26
T2	Issue to the planners	PJS	18.03.26

MCAU

2 Commercial Street
Deansgate
Manchester
M15 4RQ

t: 0161 974 7203
e: info@mcau.co.uk
www.mcau.co.uk

Client
MSV & Caddick

Project
Reno Site 1

Description
Slab Edge and Window Head + Jamb
Detail- At the ASHP Location

WIP DRAFT

SCALE (@ A3)	DRAWN BY	DATE
1 : 5	MSW	Feb 26
JOB NUMBER	DRAWING NUMBER	REV
1215-MCAU	T.21-ABCDE-012	T2

Copyright Modern City Architecture & Urbanism Ltd