
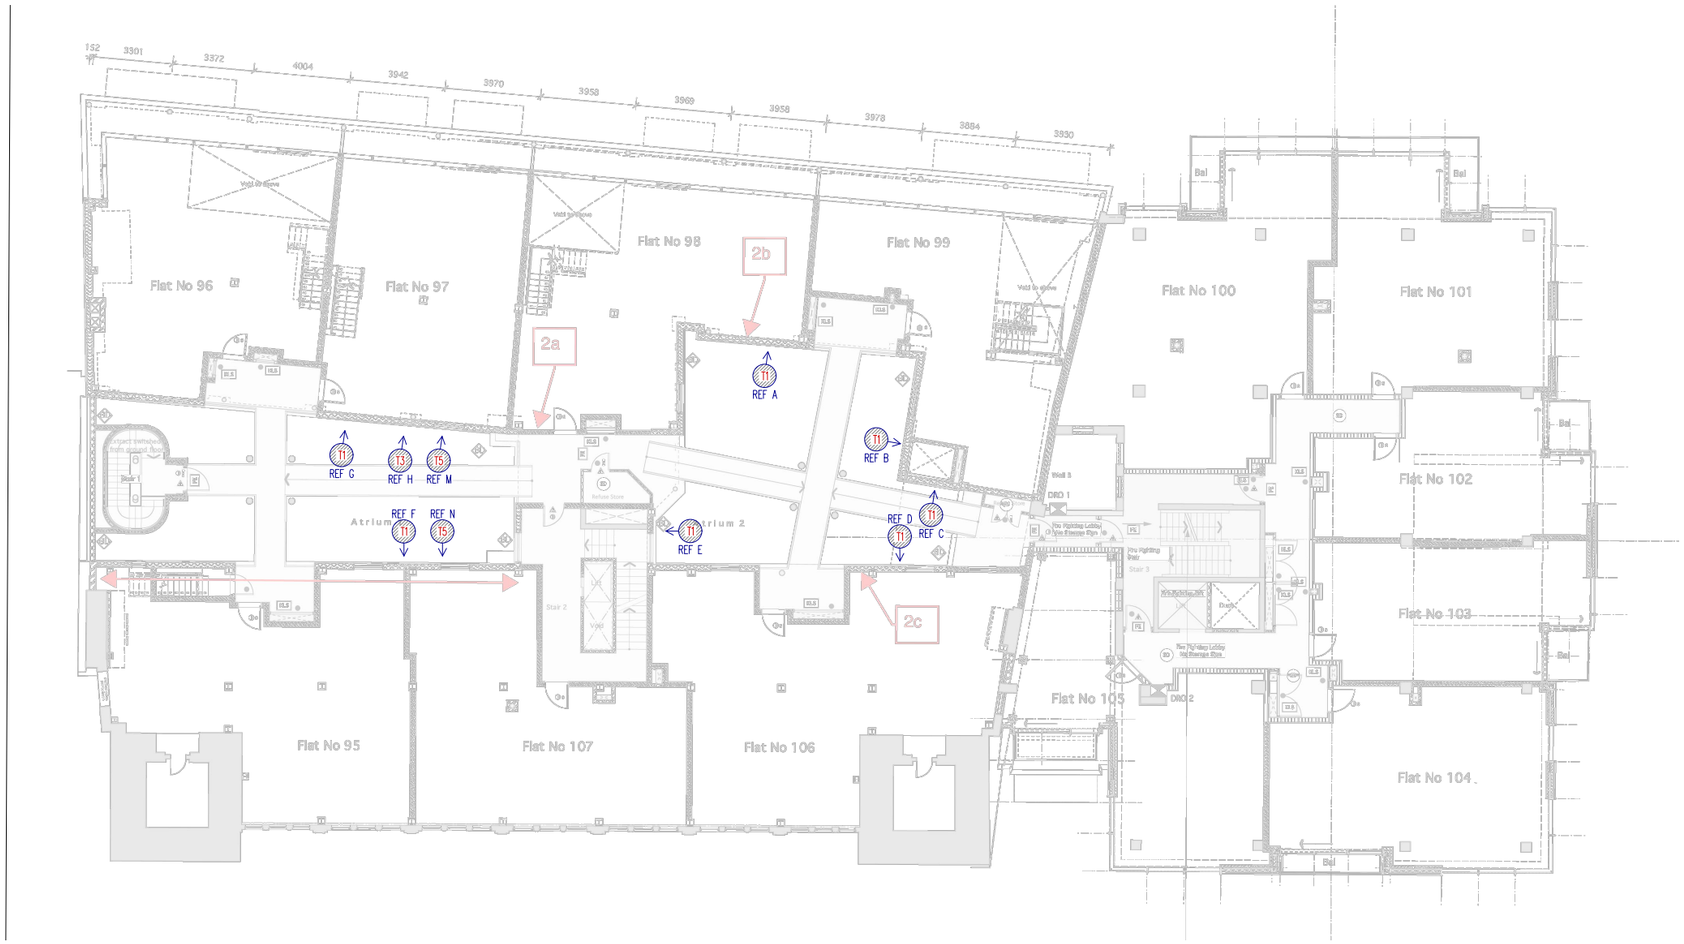


OLD . 60s

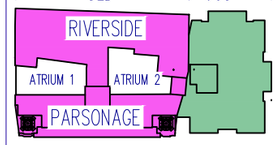

EXTERNAL BUILDING BLOCK PLAN

ACCESS REQUIRED

APARTMENT NUMBERS 96, 97, 98 OR 99
ACCESS TO EXTERNAL TERRACES TO CONDUCT VISUAL SURVEYS OF CURTAIN WALL SPANDREL PANELS
NOTE: NON-INTRUSIVE

INTRUSIVE SURVEYS
APARTMENT NUMBERS 95, 97, 98, 99 & 106
INTRUSIVE SURVEY TO BUILDING EXTERNAL WALL CLADDING (TO ATRIUM)

STAIR CORE HALF LANDING TO ATRIUM 2
INTRUSIVE SURVEY TO BUILDING EXTERNAL WALL CLADDING (TO ATRIUM)

EXPOSURE DETAILS

TYPE 1



APPROXIMATE 500x500mm EXPOSURES TO EXISTING COMPOSITE PANELS AS INDICATED

TYPE 3

APPROXIMATE 500x500mm EXPOSURE TO EXISTING COMPOSITE PANELS AS INDICATED, AT BASE OF BOTTOM PANEL – TO EXPOSE FLOOR SLAB CONSTRUCTION BEHIND

TYPE 5



APPROXIMATE 500x500mm EXPOSURES TO EXISTING COMPOSITE PANELS AS INDICATED. TO BE TAKEN AT LEVEL 7 FLOOR SLAB POSITION, BELOW ATRIUM ROOF, TO EXPOSE FLOOR SLAB CONSTRUCTION BEHIND.

FILL UK Ltd
SERVICE & MAINTENANCE
6 MITRE PASSAGE, UNIT 810,
GREENWICH PENINSULA LONDON, SE10 0ER
TEL: 020 3859 0705
Email: office@fill-uk.com

NOTES:	REVISION:	DESCRIPTION:	DATE:	DRAWN:

PROJECT NAME:		DRAWING TITLE:	DRAWING SCALE:	DRAWING SHEET:	DRAWN BY:	DRAWN DATE:
9 ALBERT EMBANKEMNT		BUILDING GA PLAN LEVEL 06 SURVEY PLANS	NTS	A3	T HALL	12/04/2023
PROJECT NUMBER:	CLIENT:		DRAWING NUMBER:			REVISION:
20-MXXX	CREST NICHOLSON		4006 PROJECT | ORIGINATOR | VOLUME | LEVEL | TYPE | ROLE | NUMBER			P01