


MANCHESTER BRANCH
CROSS STREET ELEVATION
PROPOSED

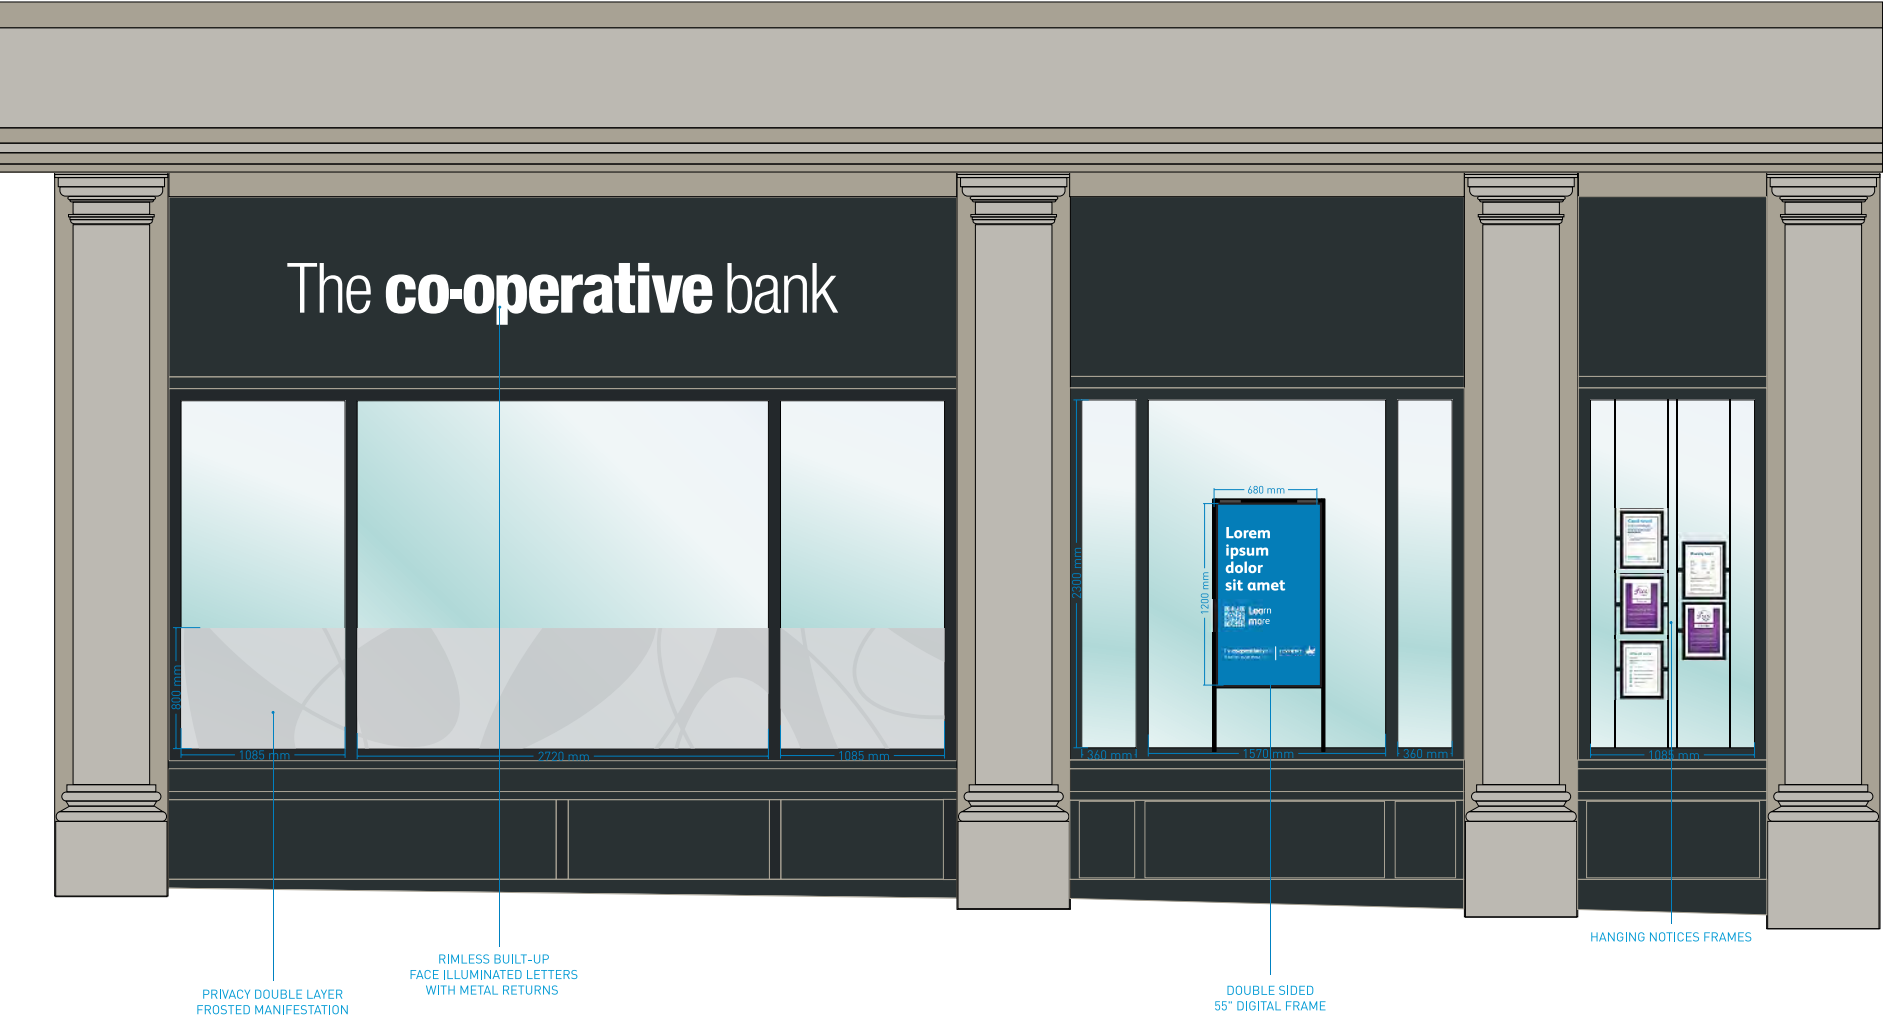

Unit 4a Shipley Court, Manners Industrial Estate,
Ilkeston, Derbyshire. DE7 8EF
T +44 (0) 115 944 1678
www.signsystems.uk.com

The
co-operative
bank

Manchester Branch
70-72 Cross Street,
MANCHESTER
M2 4JG

DWG NO. 26-2792D001B
DRAWN LJP
DATE 22/04/26

