


MANCHESTER BRANCH  
CROSS STREET/SOUTH KING STREET CORNER ELEVATION  
PROPOSED

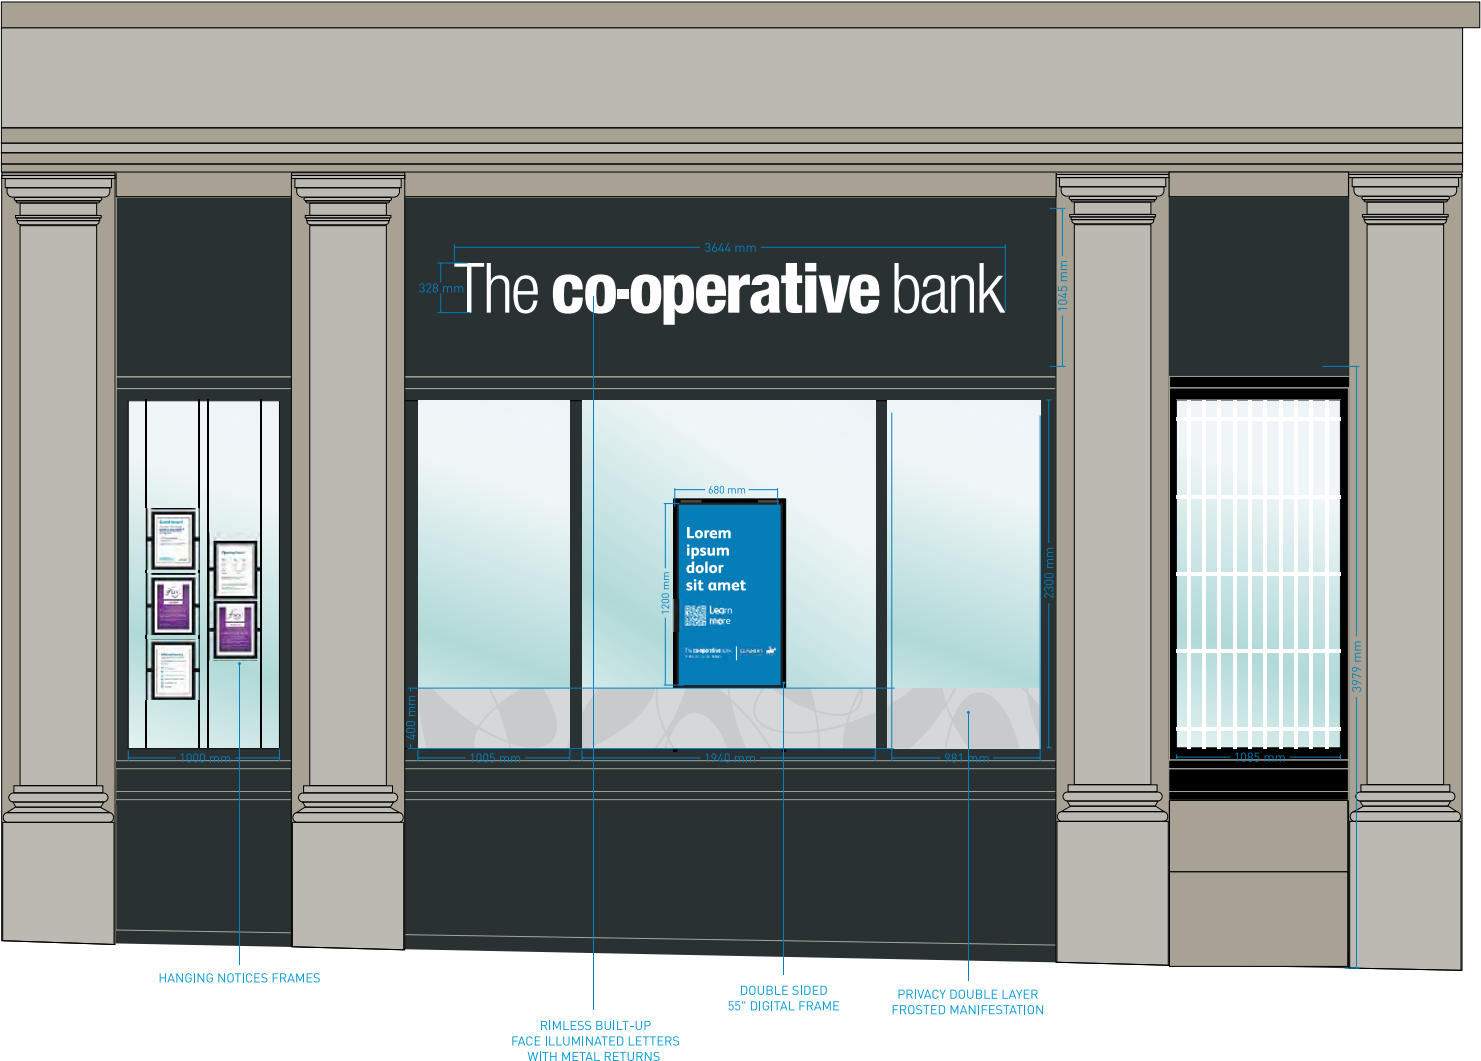

SOUTH KING STREET ELEVATION  
PROPOSED



Unit 4a Shipley Court, Manners Industrial Estate,  
Ilkeston, Derbyshire. DE7 8EF

T +44 (0) 115 944 1678  
www.signsystems.uk.com

The  
co-operative  
bank

Manchester Branch  
70-72 Cross Street,  
MANCHESTER  
M2 4JG

DWG NO. 26-2792D002C

DRAWN LJP

DATE 22/04/26



SCALE 1:50 @ A3