
CREED
1760

STUDIO OL3
ARCHITECTURAL DESIGN

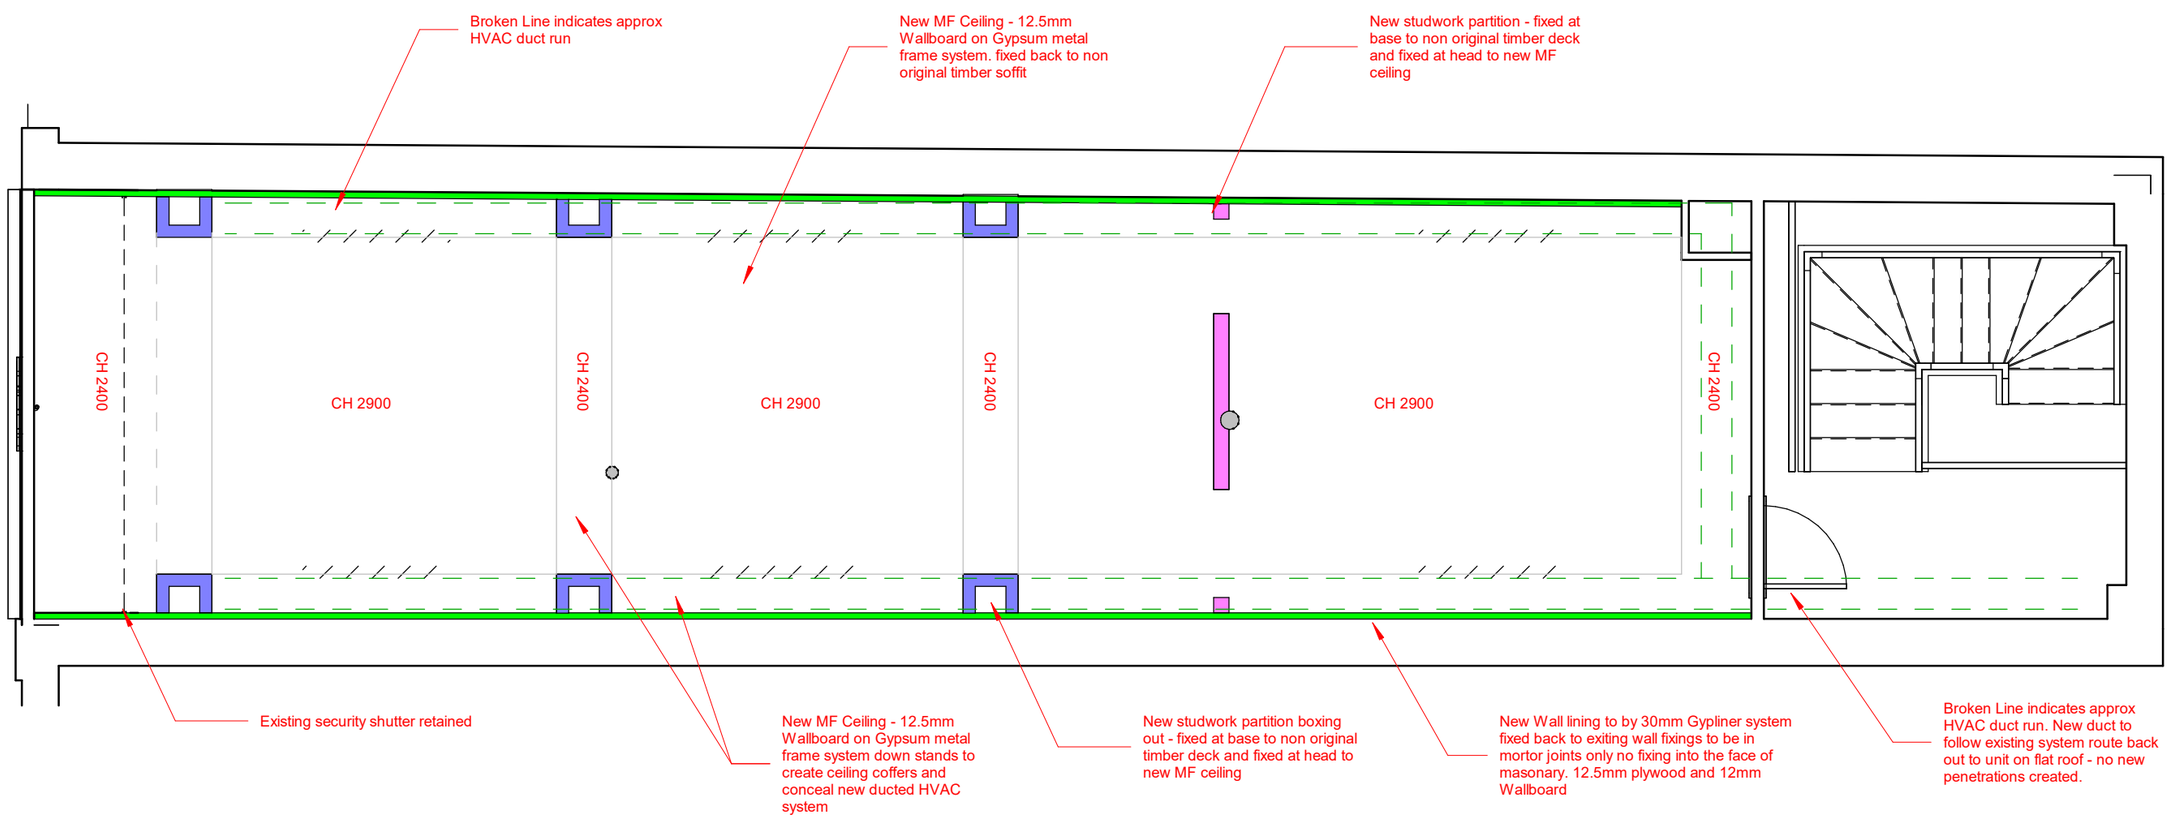

No.	Description	Date

L'Oréal - House of Creed	1130 22 - 56 King Street Manchester	Proposed Alterations Ceiling	901	1 : 50 @A3	05/13/26