
Location Plan

Site Address: **Christie Hospital Nhs Trust, 550, Wilmslow Road, Manchester, M20 4BX**

PlanningPortal

Date Produced: **14-May-2026**

Scale: **1:2500 @A4**

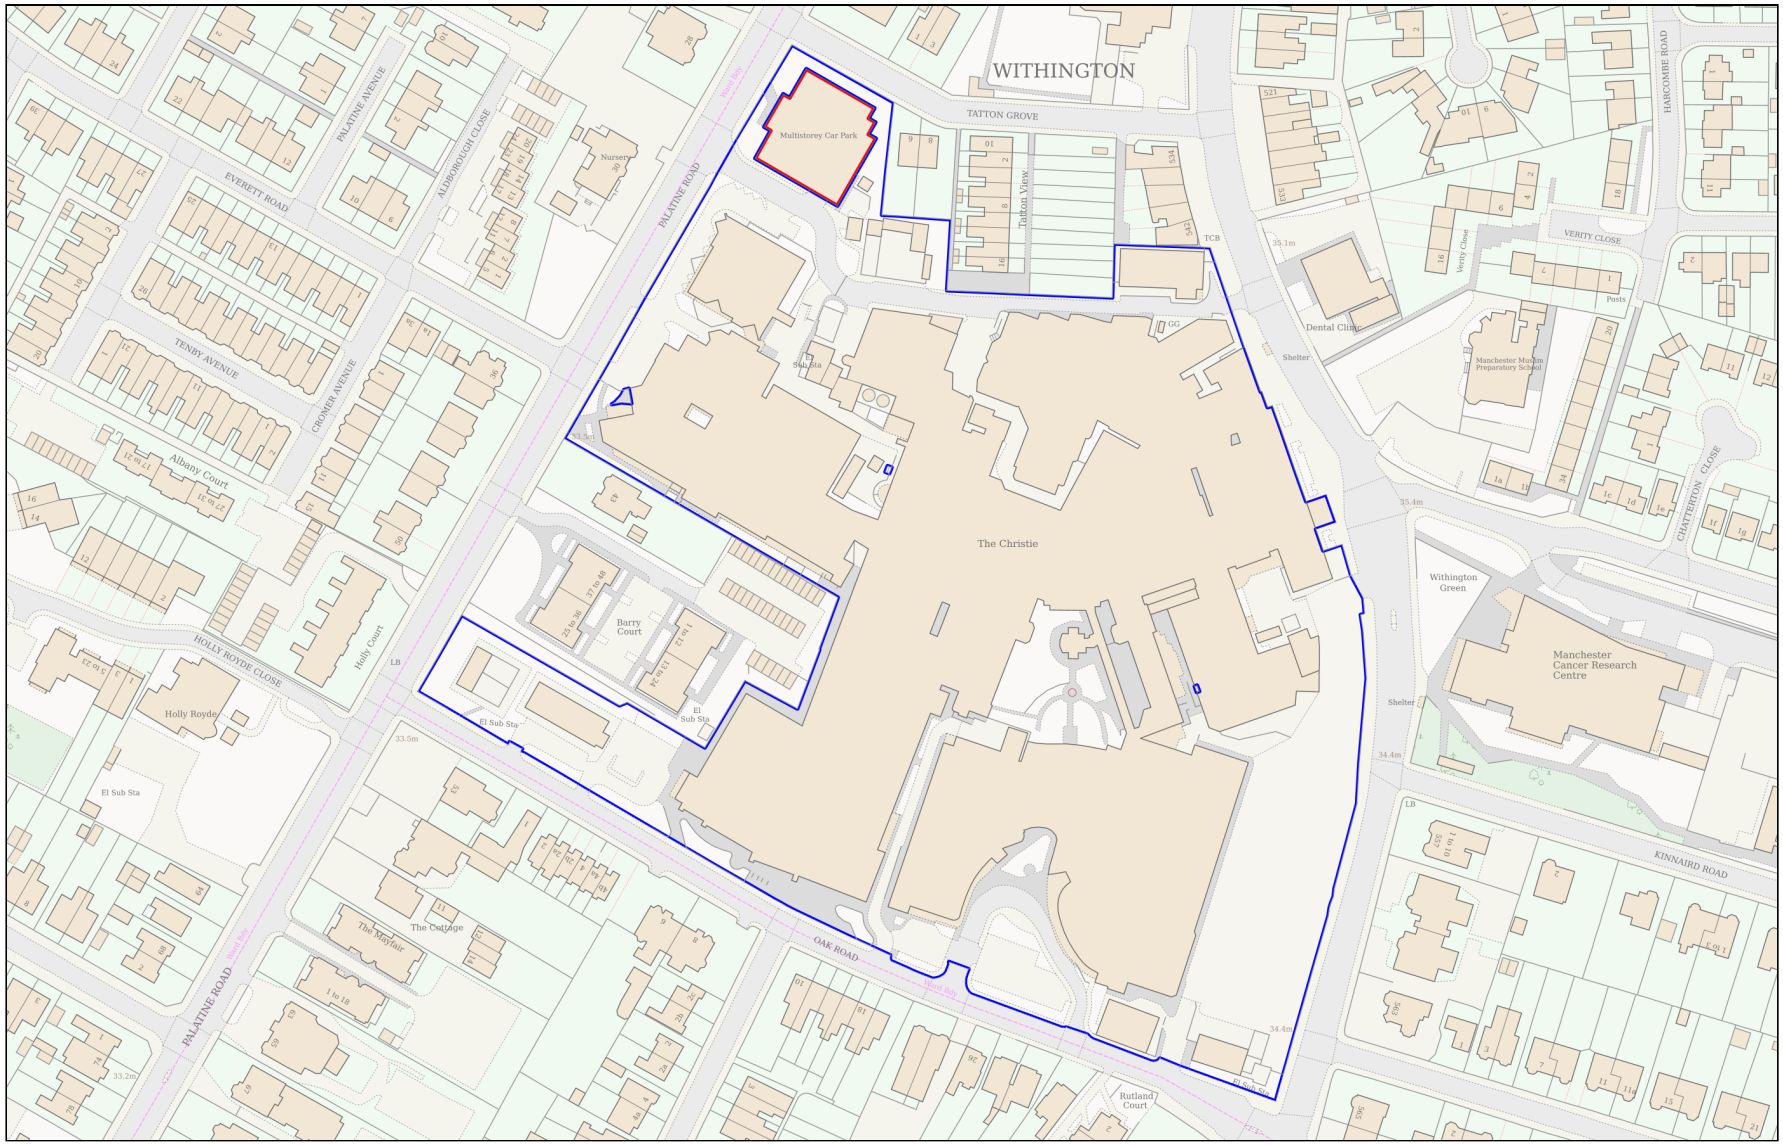

N

0 100

Metres

Planning Portal Reference: **PP-14919816v1**

Powered By TerraQuest

© Crown copyright and database rights 2026 OS 100042766