

CREED
1760

STUDIO OL3
ARCHITECTURAL DESIGN

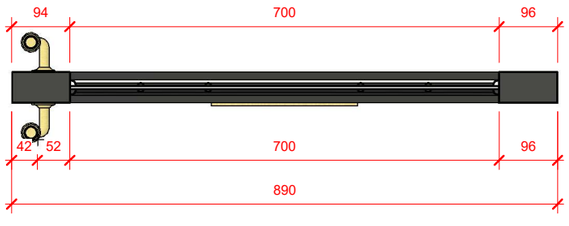

M Marcus Heritage Brass Back to Back Door Pull Handle Avon Design Satin Brass finish

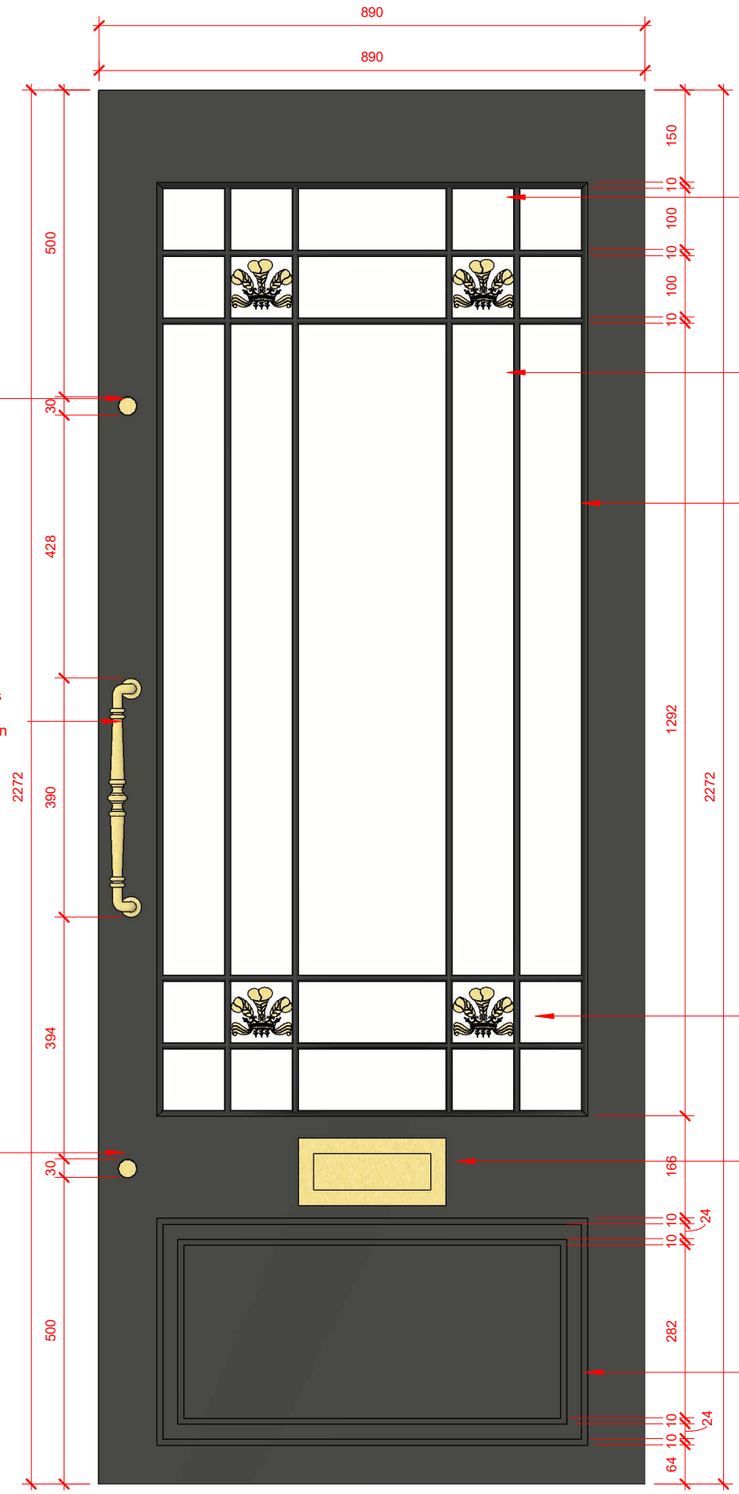

New Antique Brass Locks

10mm rebates to match panel mouldings

New Brass Fleurets

10mm Hardwood Beading finished in gloss RAL 9005

New Brass Fleurets

New Antique Brass Locks

New Antique Brass Letter box

10mm panel mouldings to match shop front

No.	Description	Date

L'Oréal - House of Creed	1130 22 - 56 King Street Manchester	New Shop Front Door	906	1 : 10 @A3	05/13/26