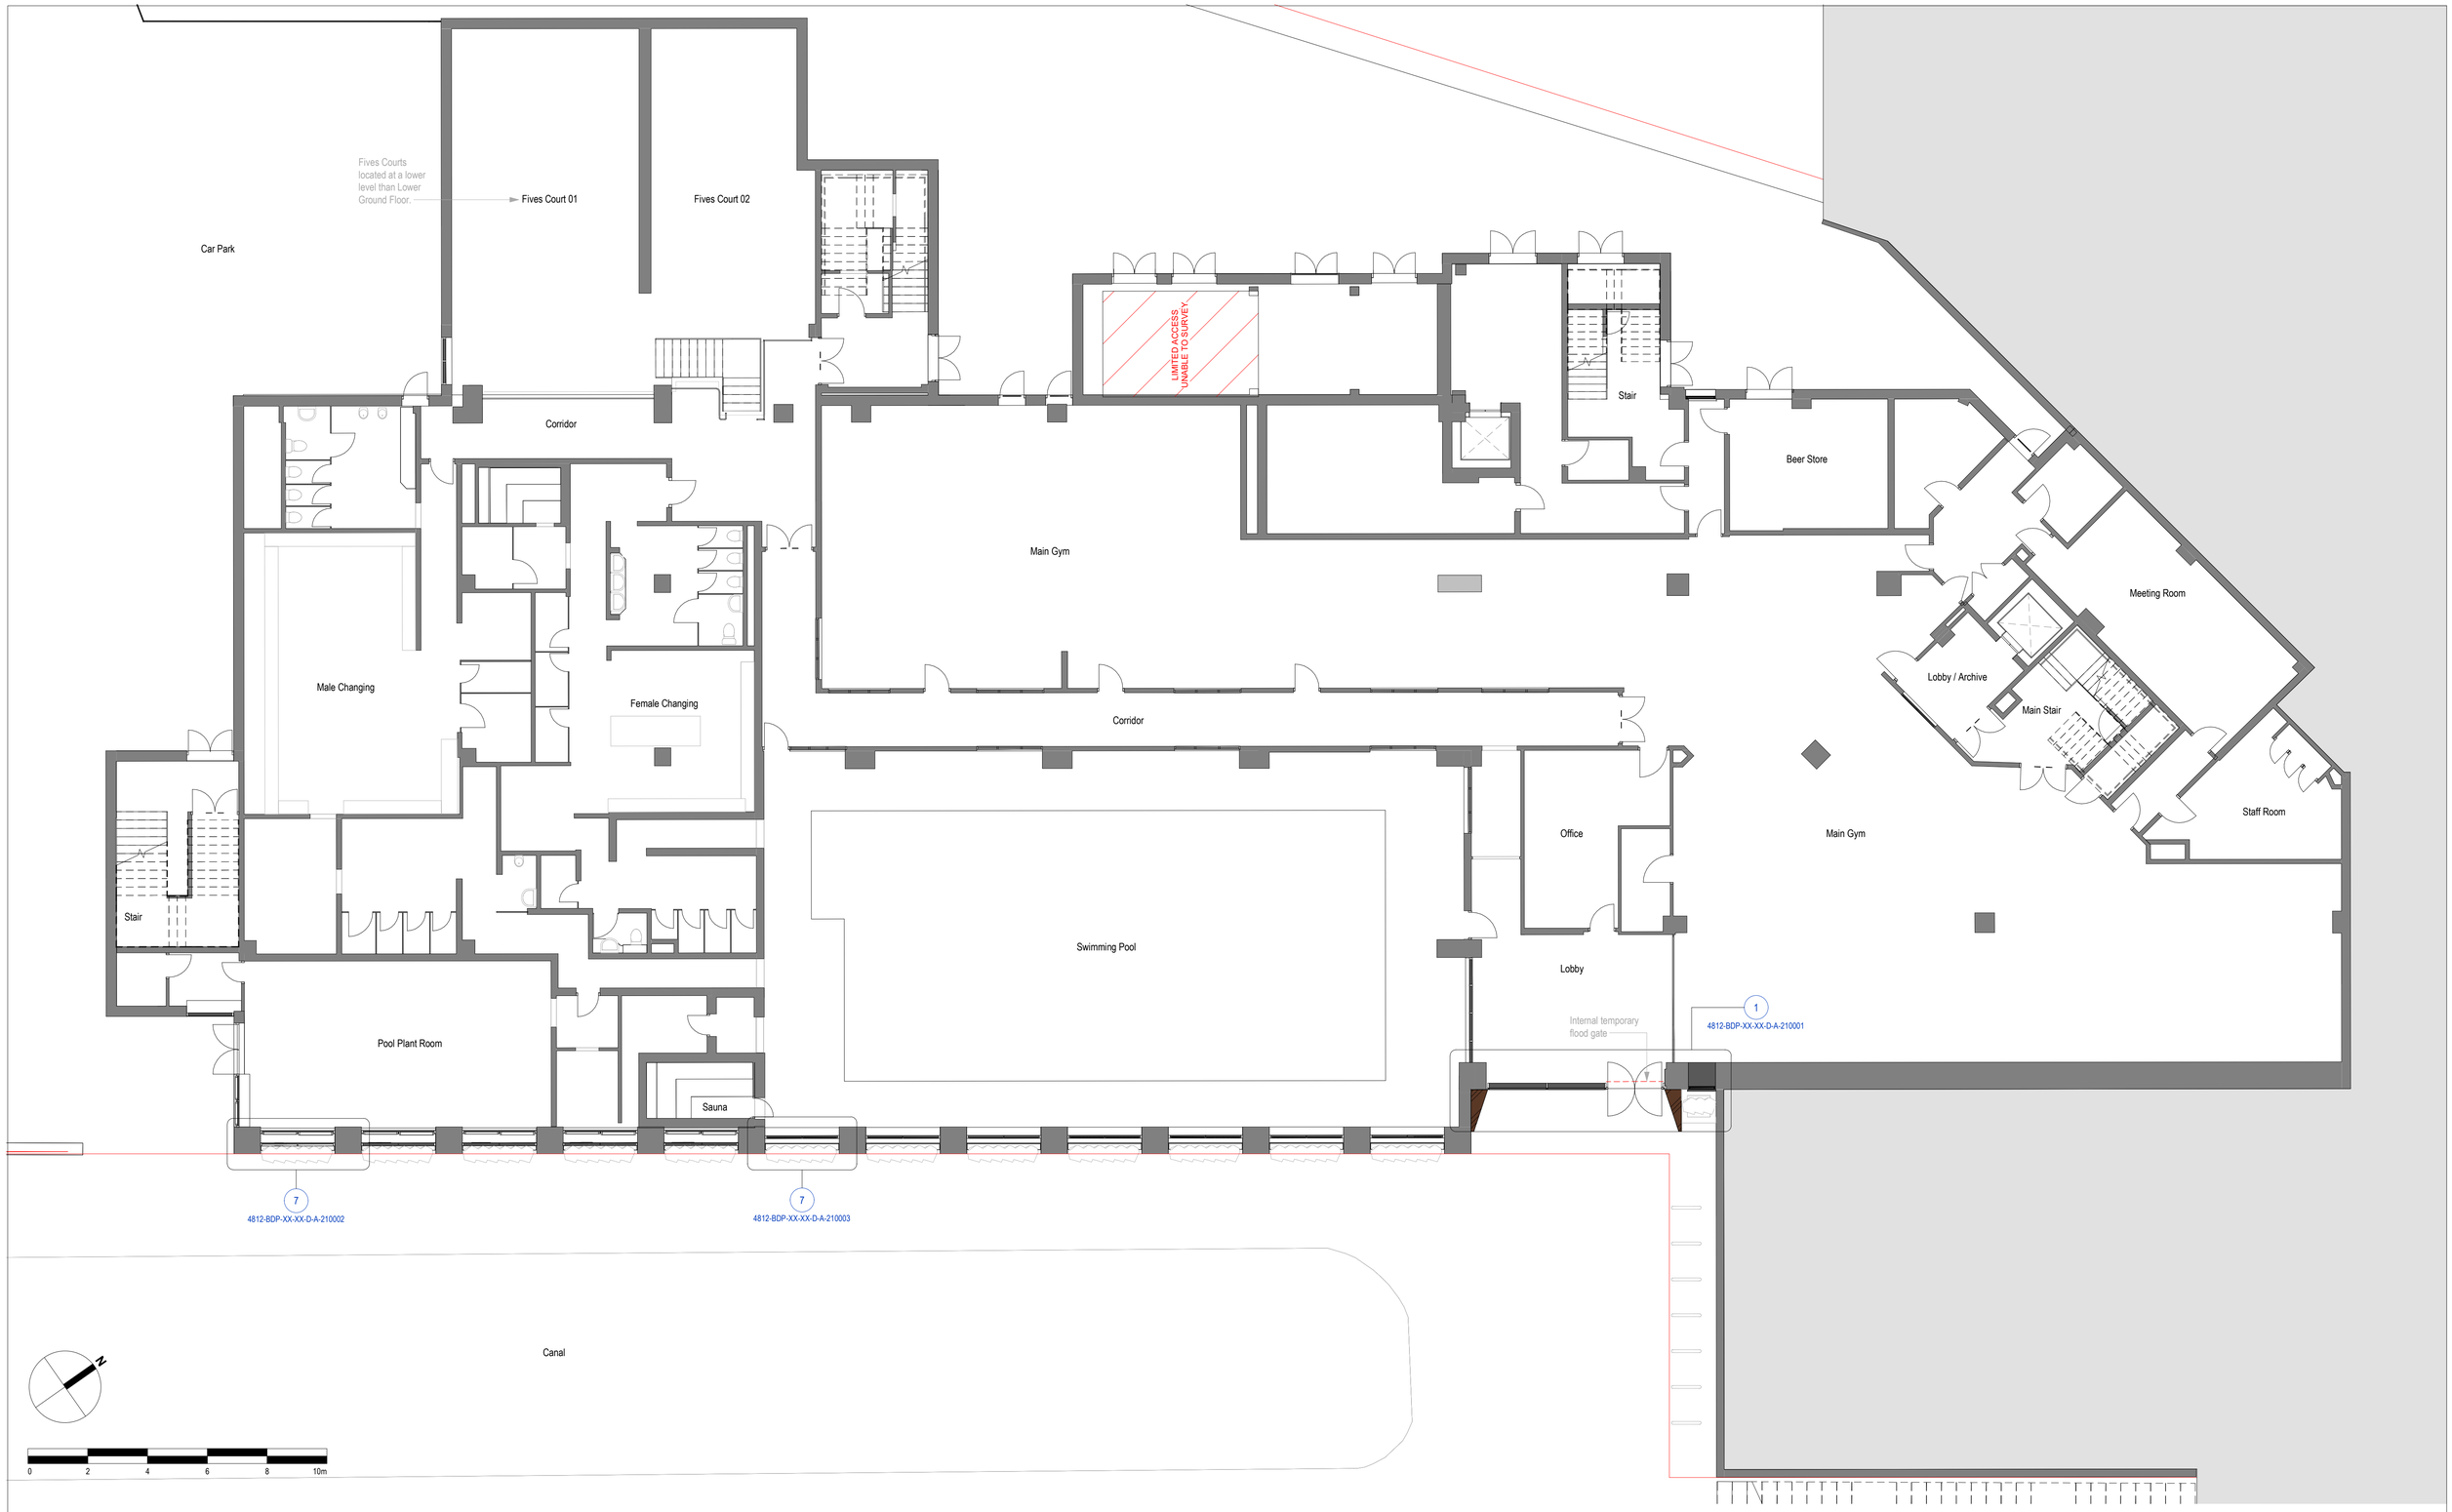


BUILDING DESIGN PARTNERSHIP SHALL HAVE NO RESPONSIBILITY FOR ANY USE MADE OF THIS DOCUMENT OTHER THAN FOR THAT WHICH IT WAS PREPARED AND ISSUED.

ALL DIMENSIONS SHOULD BE CHECKED ON SITE.

DO NOT SCALE FROM THIS DRAWING

ANY DRAWING ERRORS OR DIVERGENCIES SHOULD BE BROUGHT TO THE ATTENTION OF BUILDING DESIGN PARTNERSHIP AT THE ADDRESS SHOWN BELOW.

DRAWINGS SHALL BE READ IN CONJUNCTION WITH THE FOLLOWING BEFORE WORK COMMENCES:
- THE CDM DESIGN ISSUES REGISTER
- THE BDP RISK SERIES OF DRAWINGS
- THE PROJECT CDM RISK REGISTER

NOTES


All existing information based off survey information received by Ridge in July 2025.

Referenced: 5029483-RDG-XX-XX-M-GS-990000-P01-Revit Model

All dimensions to be checked on site by specialist subcontractor with suitable tolerances allowed prior to manufacture.
Any discrepancy to be reported to Main Contractor and Architect.

REVISION	DESCRIPTION	DRAWN	CHECKED	DATE
P02	Issue for Planning	GB	AC	07/05/26
P01	First Issue	GB	AC	01/05/26

KEYPLAN

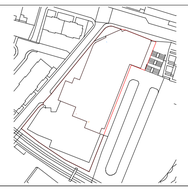

CLIENT

YMCA

11 Ducie Street
PO Box 85
Piccadilly Basin
Manchester
M60 3JA
United Kingdom

T +44 [0]161 828 2200
www.bdp.com

BDP.

PROJECT TITLE
YMCA - Manchester

BDP JOB NUMBER
P3004812

DRAWING TITLE
Lower Ground Floor GA-Proposed

SCALE
@ A1
1 : 100

DATE FIRST ISSUED
01/05/26

DRAWING NO.
4812-BDP-XX-00-D-A-000017

REVISION
P02

C:\REVIT_LOCAL\v2025\YMCA-BDP-XX-XX-M3-A-00002 - Proposed_grace.byrne.UY3SN.rvt