DRAWING NUMBER	REVISION
1913-ESD-XX-XX-DR-X-E-6302	C02

© Copyright in this drawing is the property of Environmental Services Design. It must not be reproduced nor amended nor used for the execution of any works whether in connection with the proposed works for which it is prepared or otherwise without the express consent in writing of Environmental Services Design.

All dimensions are in mm unless otherwise stated

For information only, DO NOT SCALE drawing

All works shall be carried out in accordance with the Specification

Contractor must verify all dimensions on site before commencing any work or shop drawings


For Environmental Services Design's standard symbols refer to the relevant Specification.

NOTES

1. THIS DRAWING SHALL BE READ IN CONJUNCTION WITH THE SPECIFICATION.
2. THIS IS A DESIGN DRAWING & SHALL NOT BE USED FOR CONSTRUCTION PURPOSES.
3. THE ELECTRICAL CONTRACTOR SHALL INCLUDE FOR ALL CO-ORDINATION WITH ALL OTHER TRADES.

LEGEND

- 100mm PROPRIETARY EV DUCTING SYSTEM
- EVC1 — 1x 7.3kW EVC UNIT – AS PER PROJECT EV, APEX7.3 RANGE
- EVC2 — 2x 7.3kW EVC UNIT – AS PER PROJECT EV, EVA-07D RANGE
- EVC3 — 2x 22kW EVC UNIT – AS PER PROJECT EV, EVA-22D RANGE

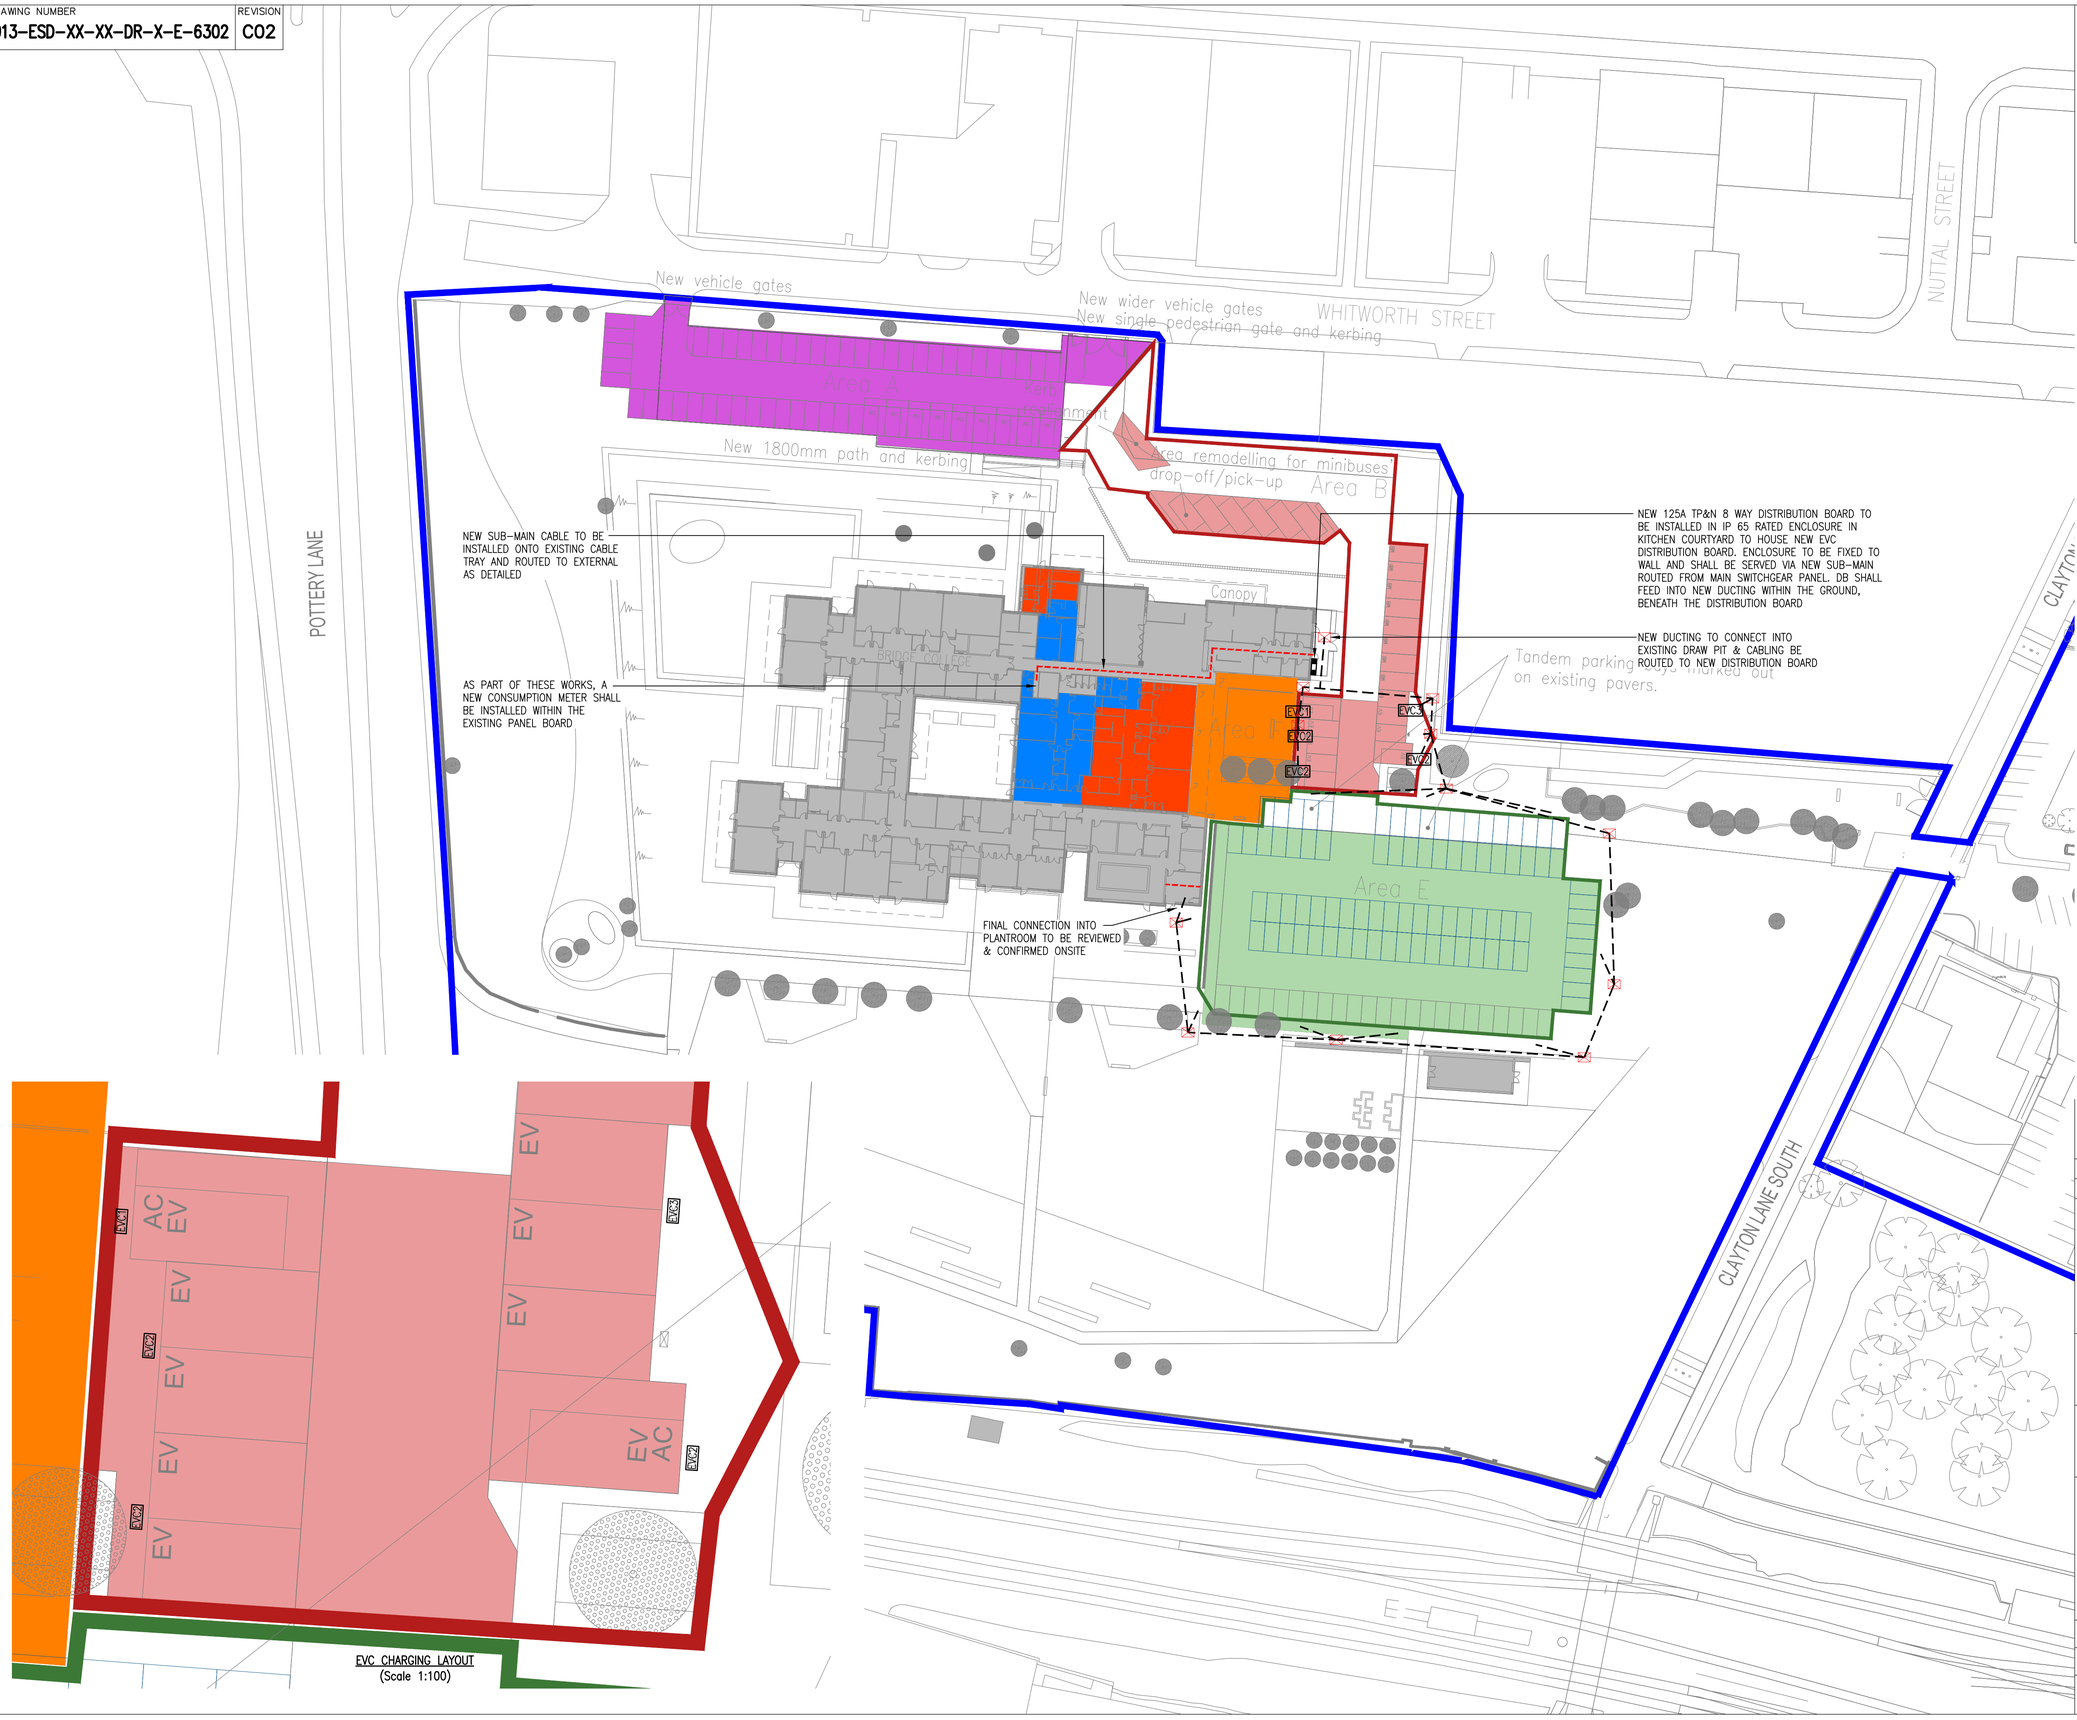

EVC CHARGING LAYOUT
(Scale 1:100)

REV	DESCRIPTION	DESN	CHKD	DATE
C01	CONSTRUCTION ISSUE	SM	SM	11.05.26

Environmental Services Design

Environmental Services Design Limited
1.04 Boat Shed, 12 Exchange Quay,
Salford, Manchester, M5 3EQ
www.esd-uk.com
Tel: 0161 848 1260 Email: admin@esd-uk.com

CLIENT
BRIDGE COLLEGE

PROJECT
BRIDGE COLLEGE EXTENSION
RIALTO PROJECT

TITLE
ELECTRICAL SERVICES
EXTERNAL EVC LAYOUT

SCALE	ORIGINAL SIZE	DATE
1:500	A1	May 2026

DRAWN	DESIGNED	INIT	CHECKED	INIT
T.Butterfield	V.Chan		S.Miller	

DRAWING NUMBER	REVISION
1913-ESD-XX-XX-DR-X-E-6302	C01