
CREED
1760

STUDIO OL3
ARCHITECTURAL DESIGN

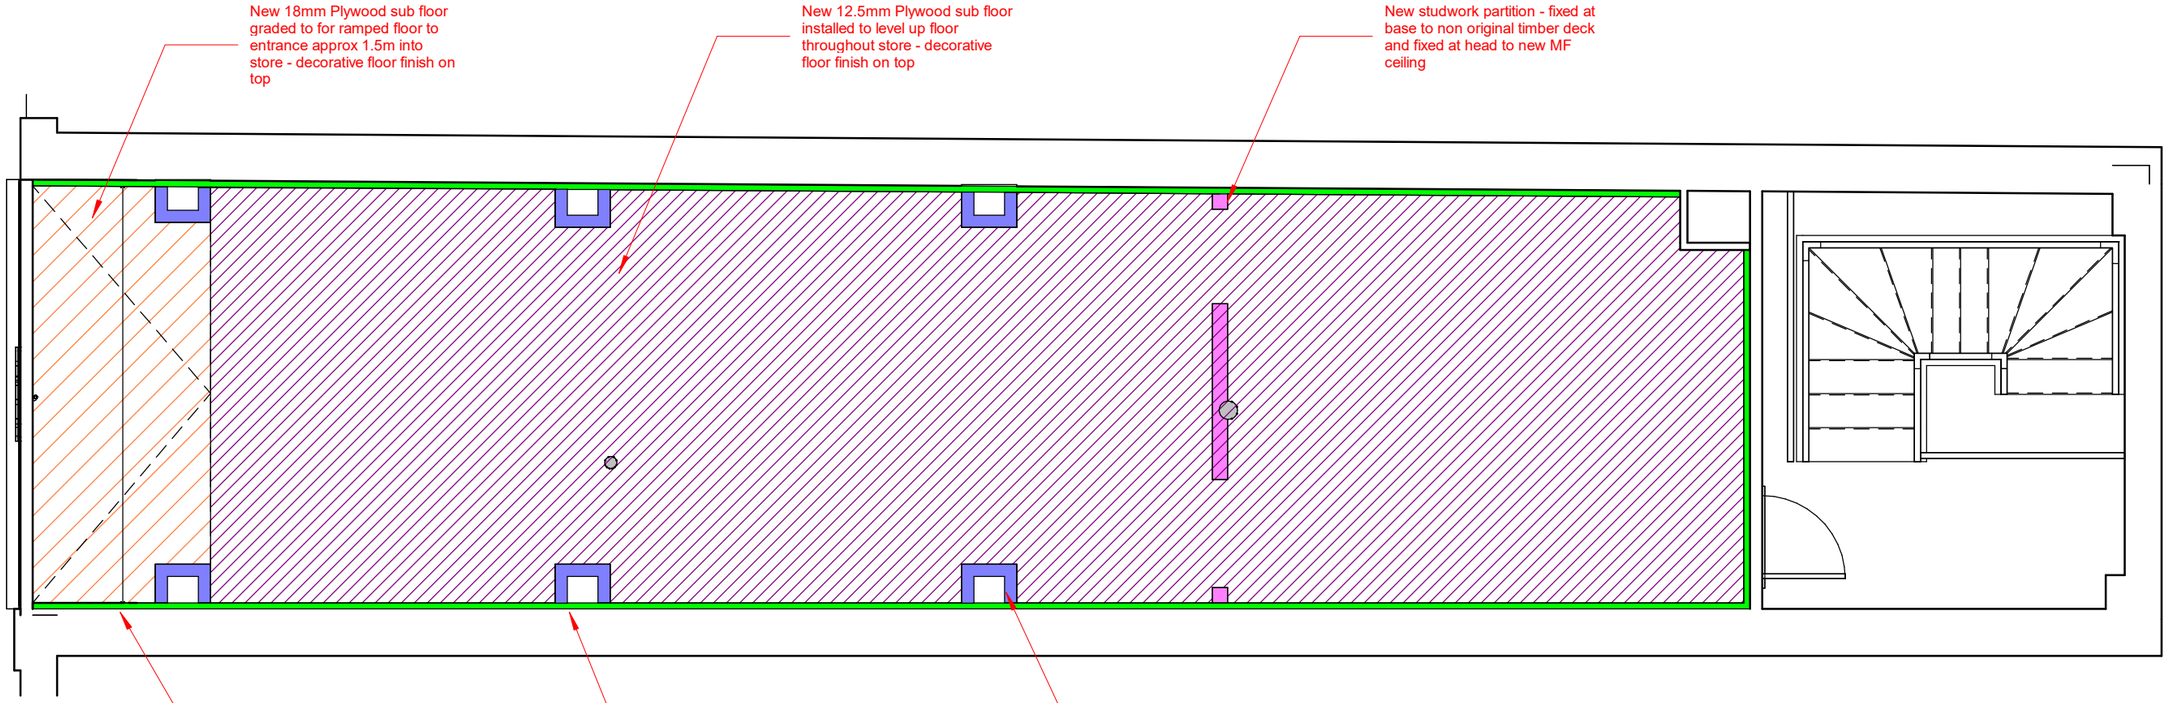

No.	Description	Date

L'Oréal - House of Creed | 1130 22 - 56 King Street Manchester | Proposed Alterations Ground Floor | 900 | 1 : 50 @A3 | 05/13/26