
**Location Plan**

Site Address: **124, Egerton Road South, Manchester, M21 0XJ**

PlanningPortal

Date Produced: **14-May-2026**

Scale: **1:1250 @A4**

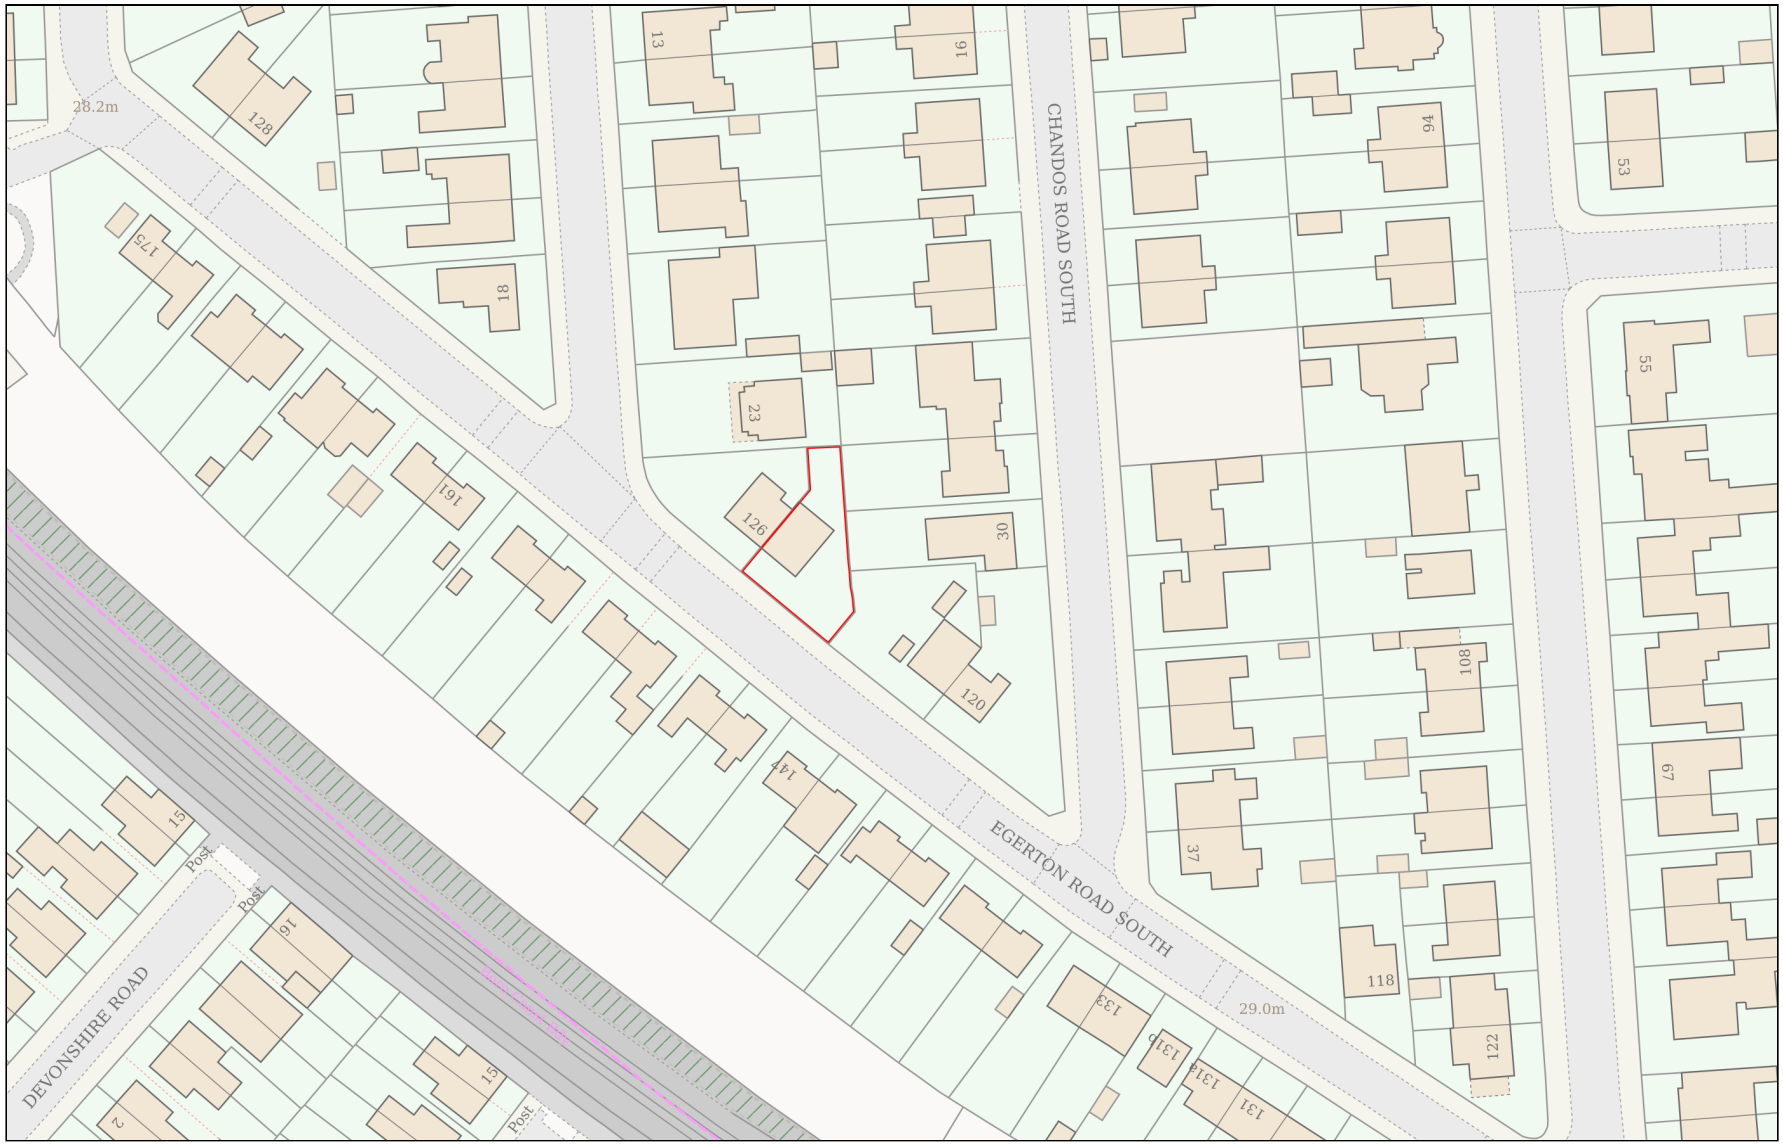


0 50

Metres

Planning Portal Reference: **PP-14847636v1**

Powered By TerraQuest

© Crown copyright and database rights 2026 OS 100042766