

1 Entrance Canopy Plan
1 : 20

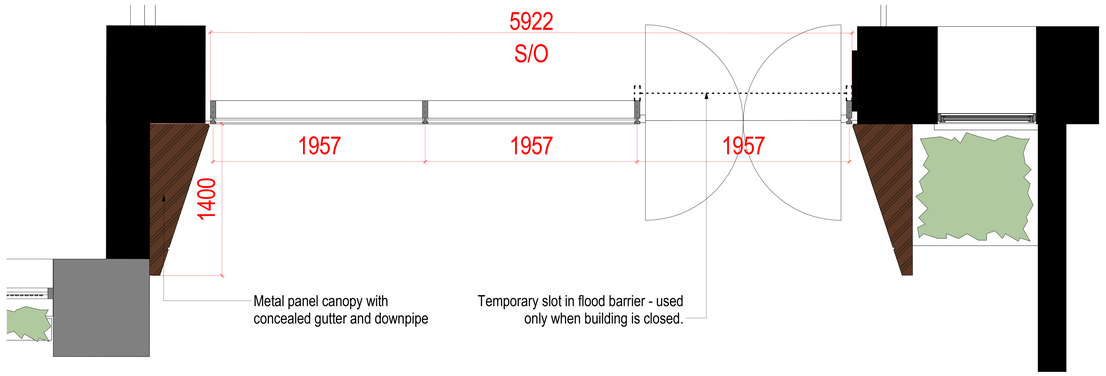

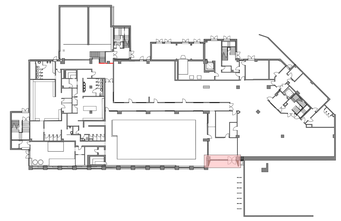


Proposed Interventions


Materials Key

1. Flood resilient glazed curtain wall system
2. Glazed metal framed entrance doors
3. Entrance Sign - illuminated
4. Entrance Canopy - bronze mze metal surround
5. Engineering brick dwarf wall with bronze metal faced planter
6. Metal framed window system with fritted glass
7. Metal louvres with perforated metal screen
8. Stainless steel bike hoops
9. Insulated glass faced spandrel panel
10. Engineering brick dwarf wall

2 Proposed Entrance Elevation
1 : 20

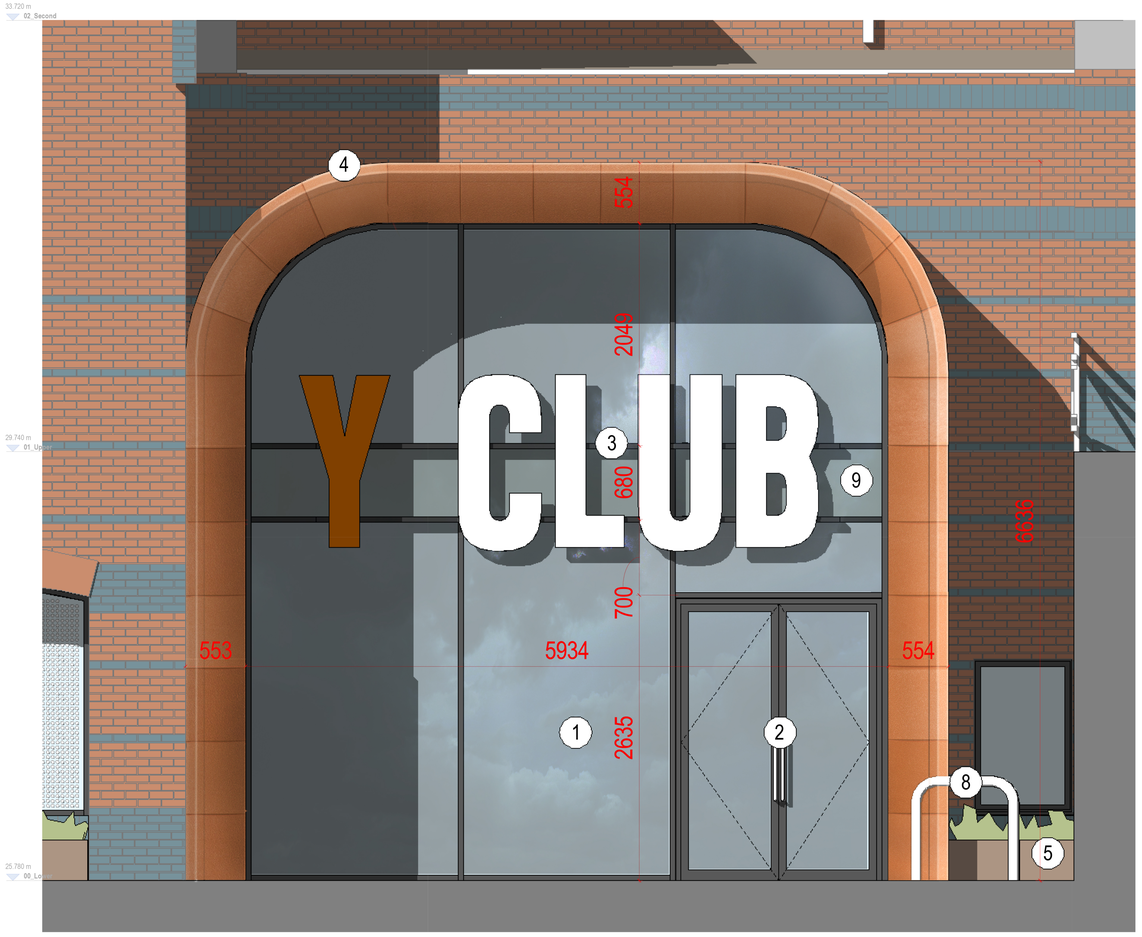

3 Entrance curtain wall - Section
1 : 20

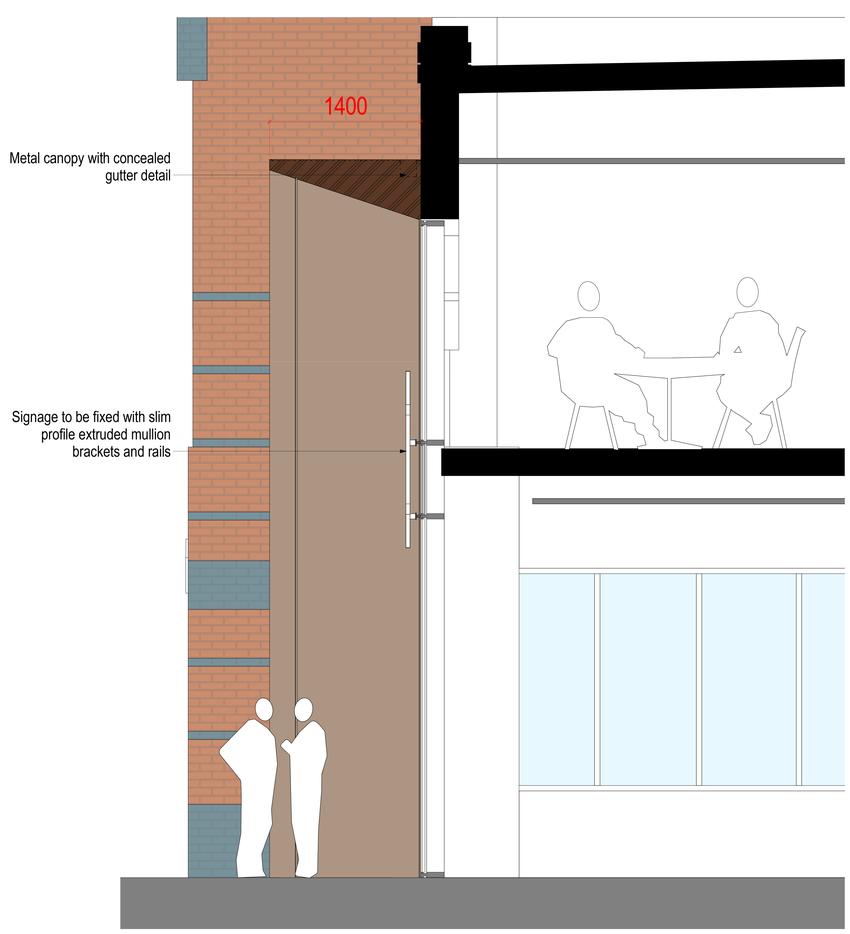

BUILDING DESIGN PARTNERSHIP SHALL HAVE NO RESPONSIBILITY FOR ANY USE MADE OF THIS DOCUMENT OTHER THAN FOR THAT WHICH IT WAS PREPARED AND ISSUED.

ALL DIMENSIONS SHOULD BE CHECKED ON SITE.

DO NOT SCALE FROM THIS DRAWING

ANY DRAWING ERRORS OR DIVERGENCIES SHOULD BE BROUGHT TO THE ATTENTION OF BUILDING DESIGN PARTNERSHIP AT THE ADDRESS SHOWN BELOW.

DRAWINGS SHALL BE READ IN CONJUNCTION WITH THE FOLLOWING BEFORE WORK COMMENCES:
- THE CDM DESIGN ISSUES REGISTER
- THE BDP RISK SERIES OF DRAWINGS
- THE PROJECT CDM RISK REGISTER

NOTES

All existing information based off survey information received by Ridge in July 2025.

Referenced: 5029483-RDG-XX-XX-M-GS-990000-P01-Revit Model

All dimensions to be checked on site by specialist subcontractor with suitable tolerances allowed prior to manufacture.
Any discrepancy to be reported to Main Contractor and Architect.

REVISION	DESCRIPTION	DRAWN	CHECKED	DATE
P01	First Issue	GB	SG	05/05/26



11 Ducie Street
PO Box 85
Piccadilly Basin
Manchester
M60 3JA
United Kingdom

T +44 (0)161 828 2200
www.bdp.com

PROJECT TITLE: YMCA - Manchester

PROJECT NUMBER: P3004812

DRAWING TITLE: Proposed Entrance Curtain Wall-Bay Study

SCALE: As indicated @ A0

DATE: 05/05/26

DRAWING NO: 4812-BDP-XX-XX-D-A-210001

REVISION: P01

© WEVIT, LOCAL:\c2025\YMCA-BDP-XX-XX-M3-A-00002 - Proposed_grace.byrne2.YCBV.rvt