
CREED
1760

STUDIO OL3
ARCHITECTURAL DESIGN

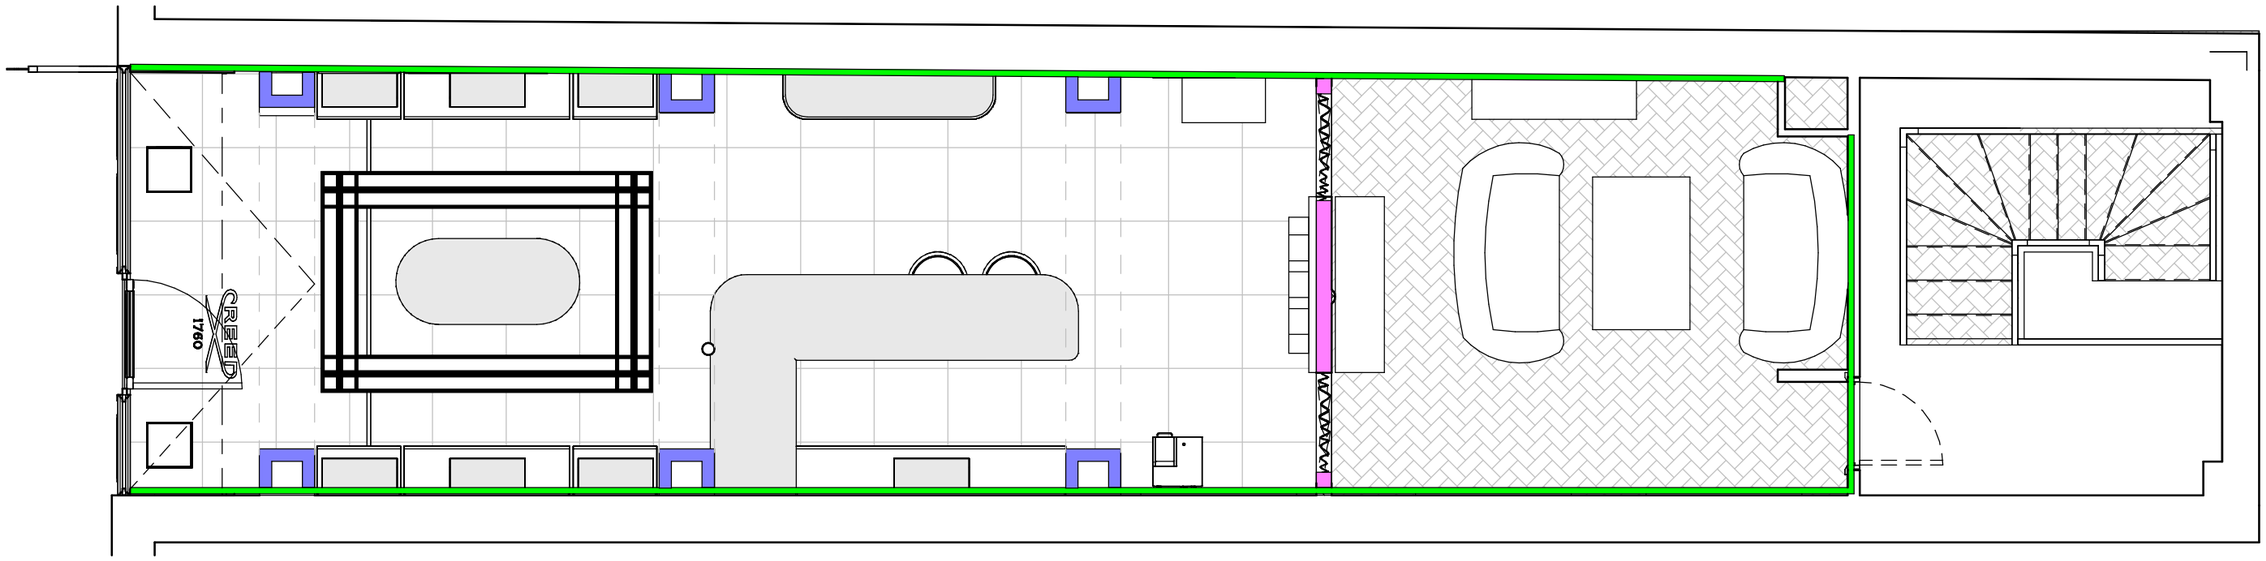

No.	Description	Date

L'Oréal - House of Creed | 1130 22 - 56 King Street Manchester | Proposed General Arrangement | 101 | 1 : 50 @A3 | 13.05.26