

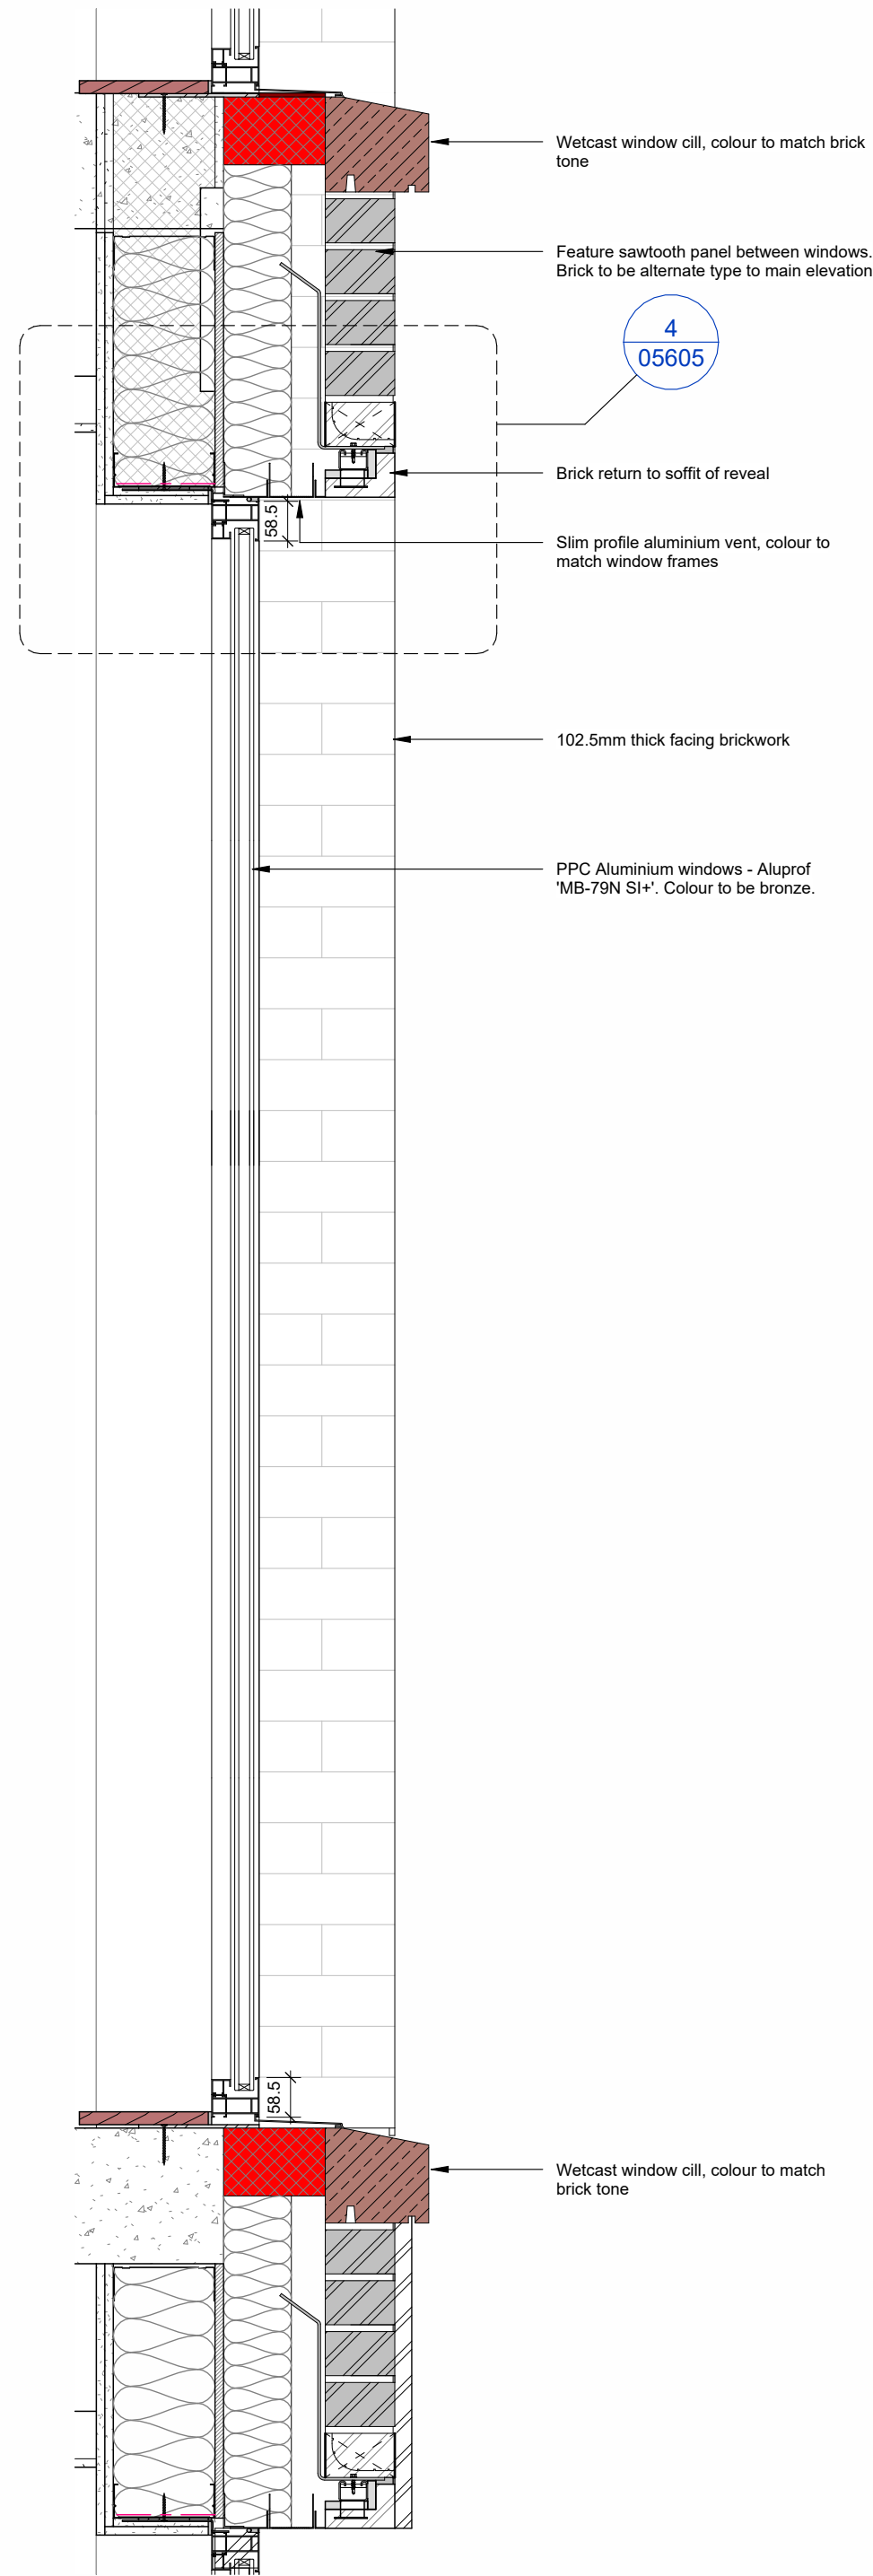


- NOTES
- All dimensions and levels are to be checked on site.
  - Any discrepancies are to be reported to the architect before any work commences.
  - Whilst information on this sheet is issued to scale, scaling directly from this drawing may result in inaccuracies. For precise measurements, refer to the stated dimensions or contact the Architect.
  - This drawing shall not be reproduced without express written permission from AEW.
  - Title overlay drawings and ownership boundaries are produced using all reasonable endeavors. AEW cannot be responsible for the accuracy or scale discrepancy of base plans supplied to them.
  - All works are to be undertaken in accordance with Building Regulations and the latest British Standards.
  - All proprietary materials and products are to be used strictly in accordance with the manufacturers recommendations.
- This drawing contains the following model files: -
- NO1LOR-AEW-B1-ZZ-M3-A-00100  
NO1LOR-CIV-XX-XX-M3-S-00001

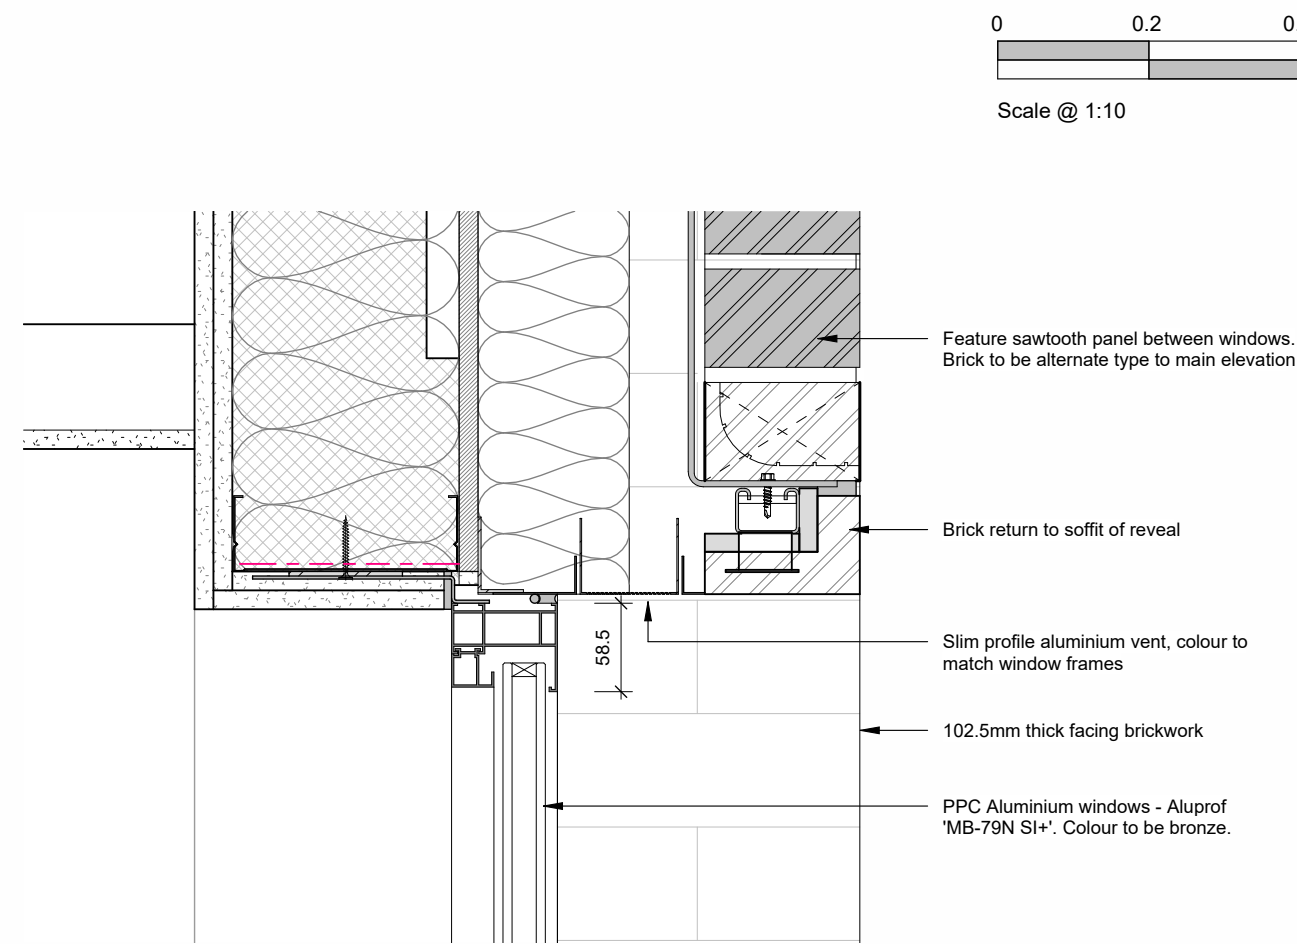

Sample image A - Aluminium soffit vent

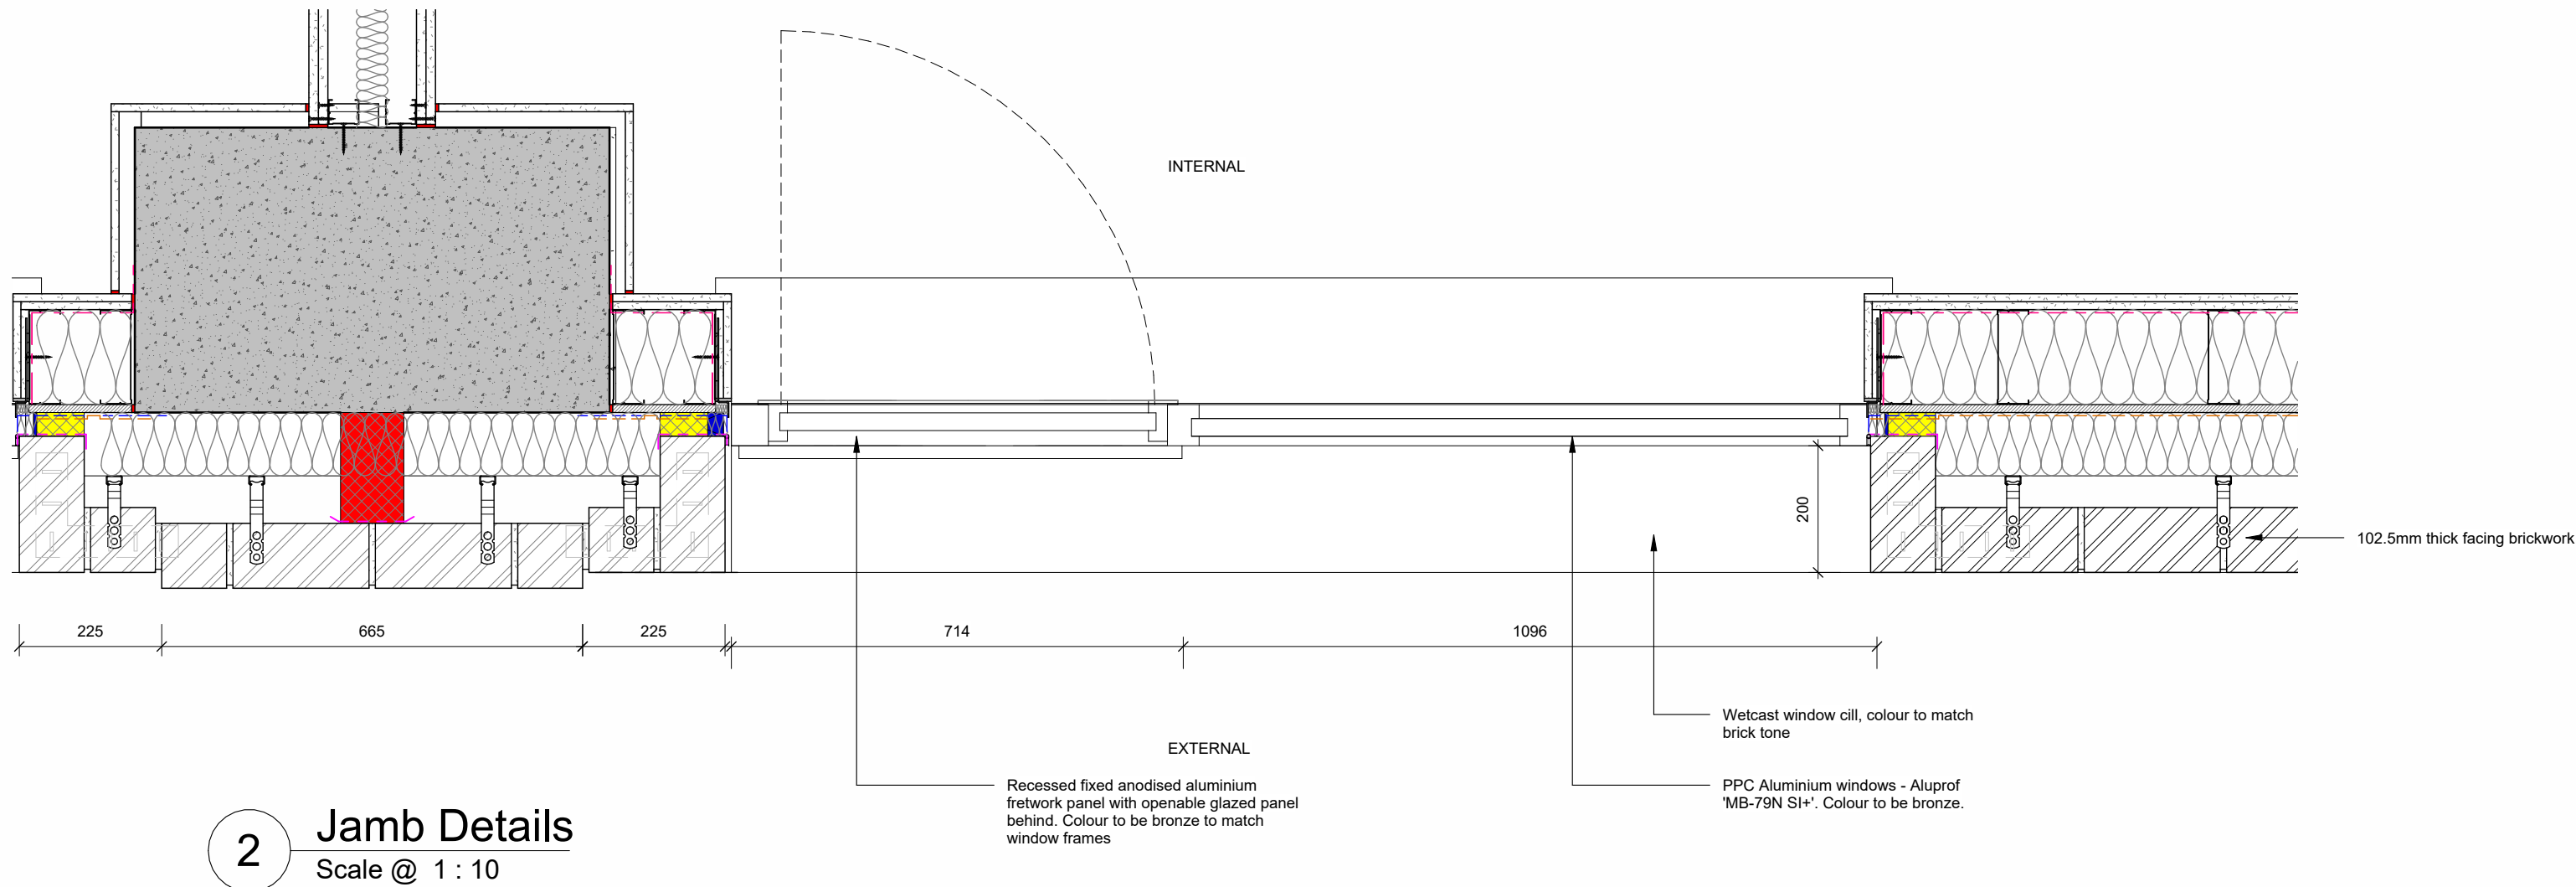

Sample image B - Alternative aluminium soffit vent

| Rev           | Date                    | Description | RP       | BS         |
|---------------|-------------------------|-------------|----------|------------|
|               |                         |             | Drawn by | Checked By |
| Status        | Purpose of Issue        |             |          |            |
| S2            | For Planning            |             |          |            |
| drawing stage | Stage 4                 |             |          |            |
| client        | Linear Living Ltd       |             |          |            |
| project       | Manchester, Lord Street |             |          |            |
| drawing title | Mock-up Panel           |             |          |            |
| date          | 27/04/26                | drawn       | RP       |            |
| scale @ A1    | As indicated            | checked     | BS       |            |