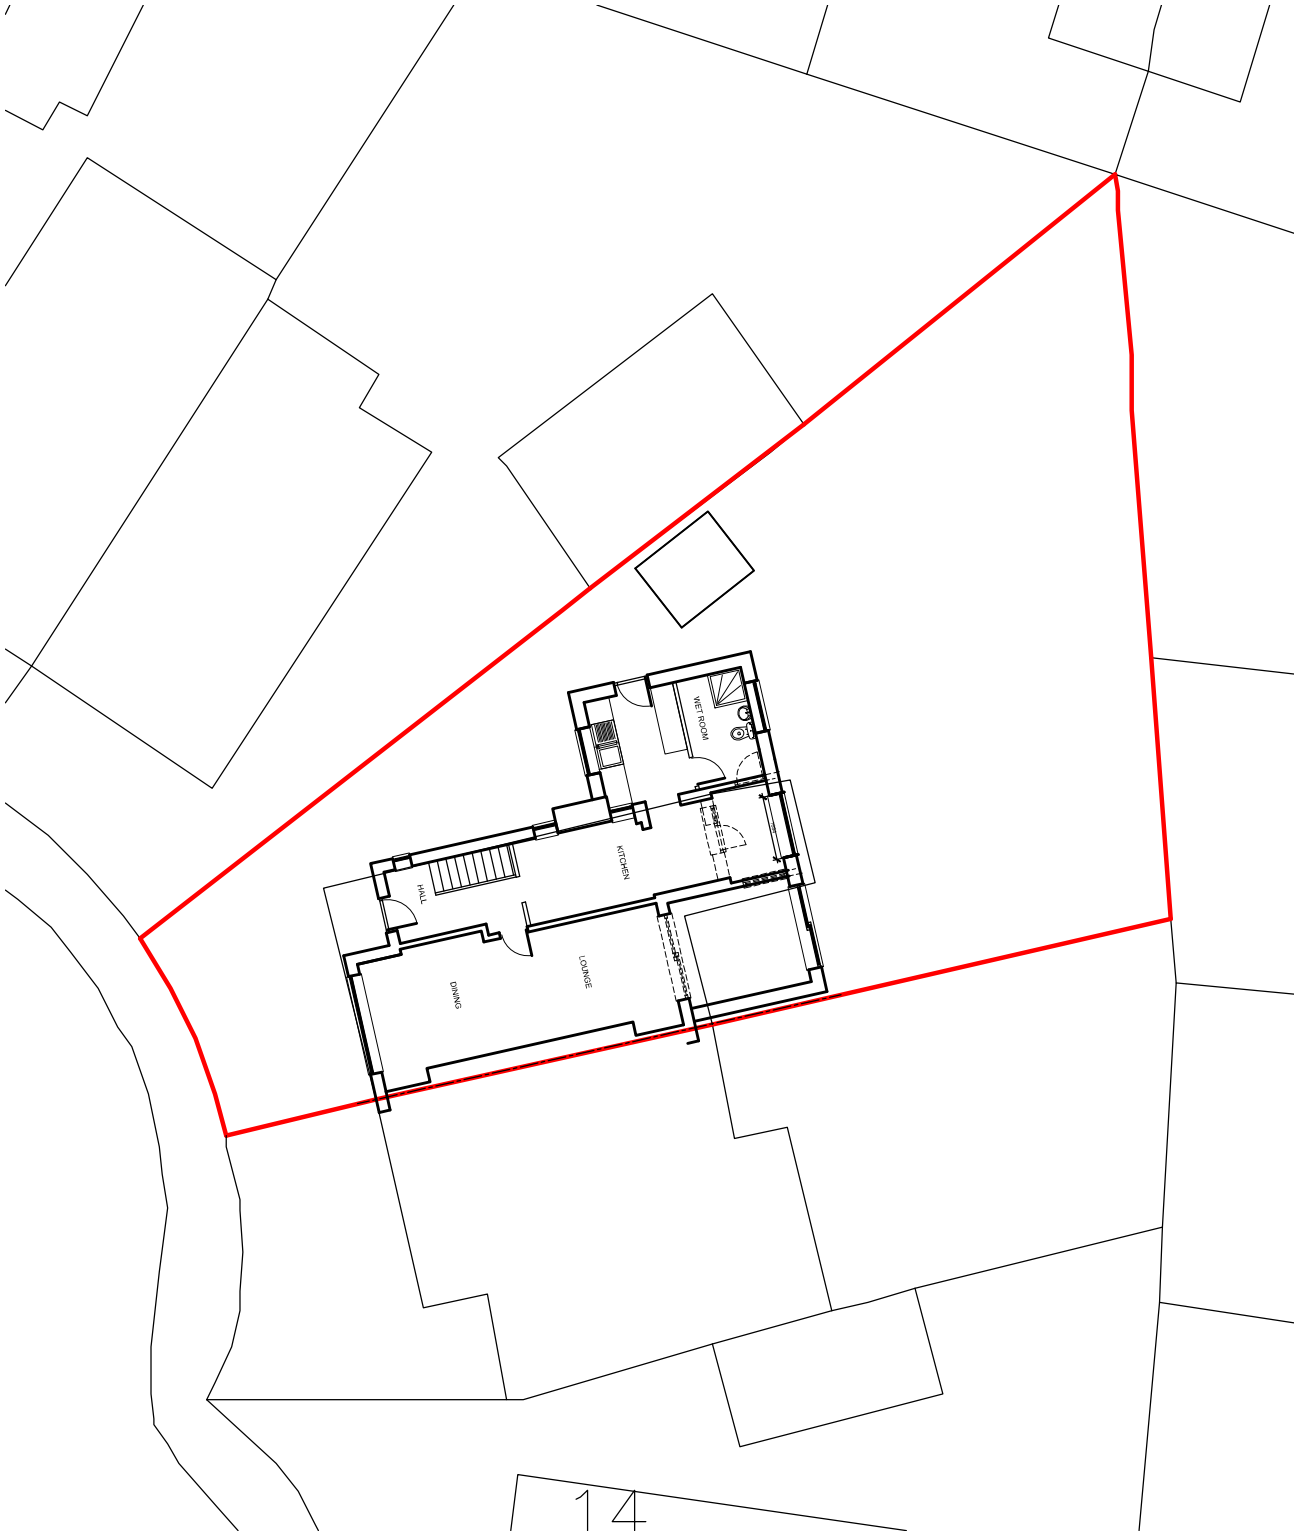


SITE PLAN PROPOSED
10 ALBURY DRIVE
MANCHESTER
M19 1JX

1:200