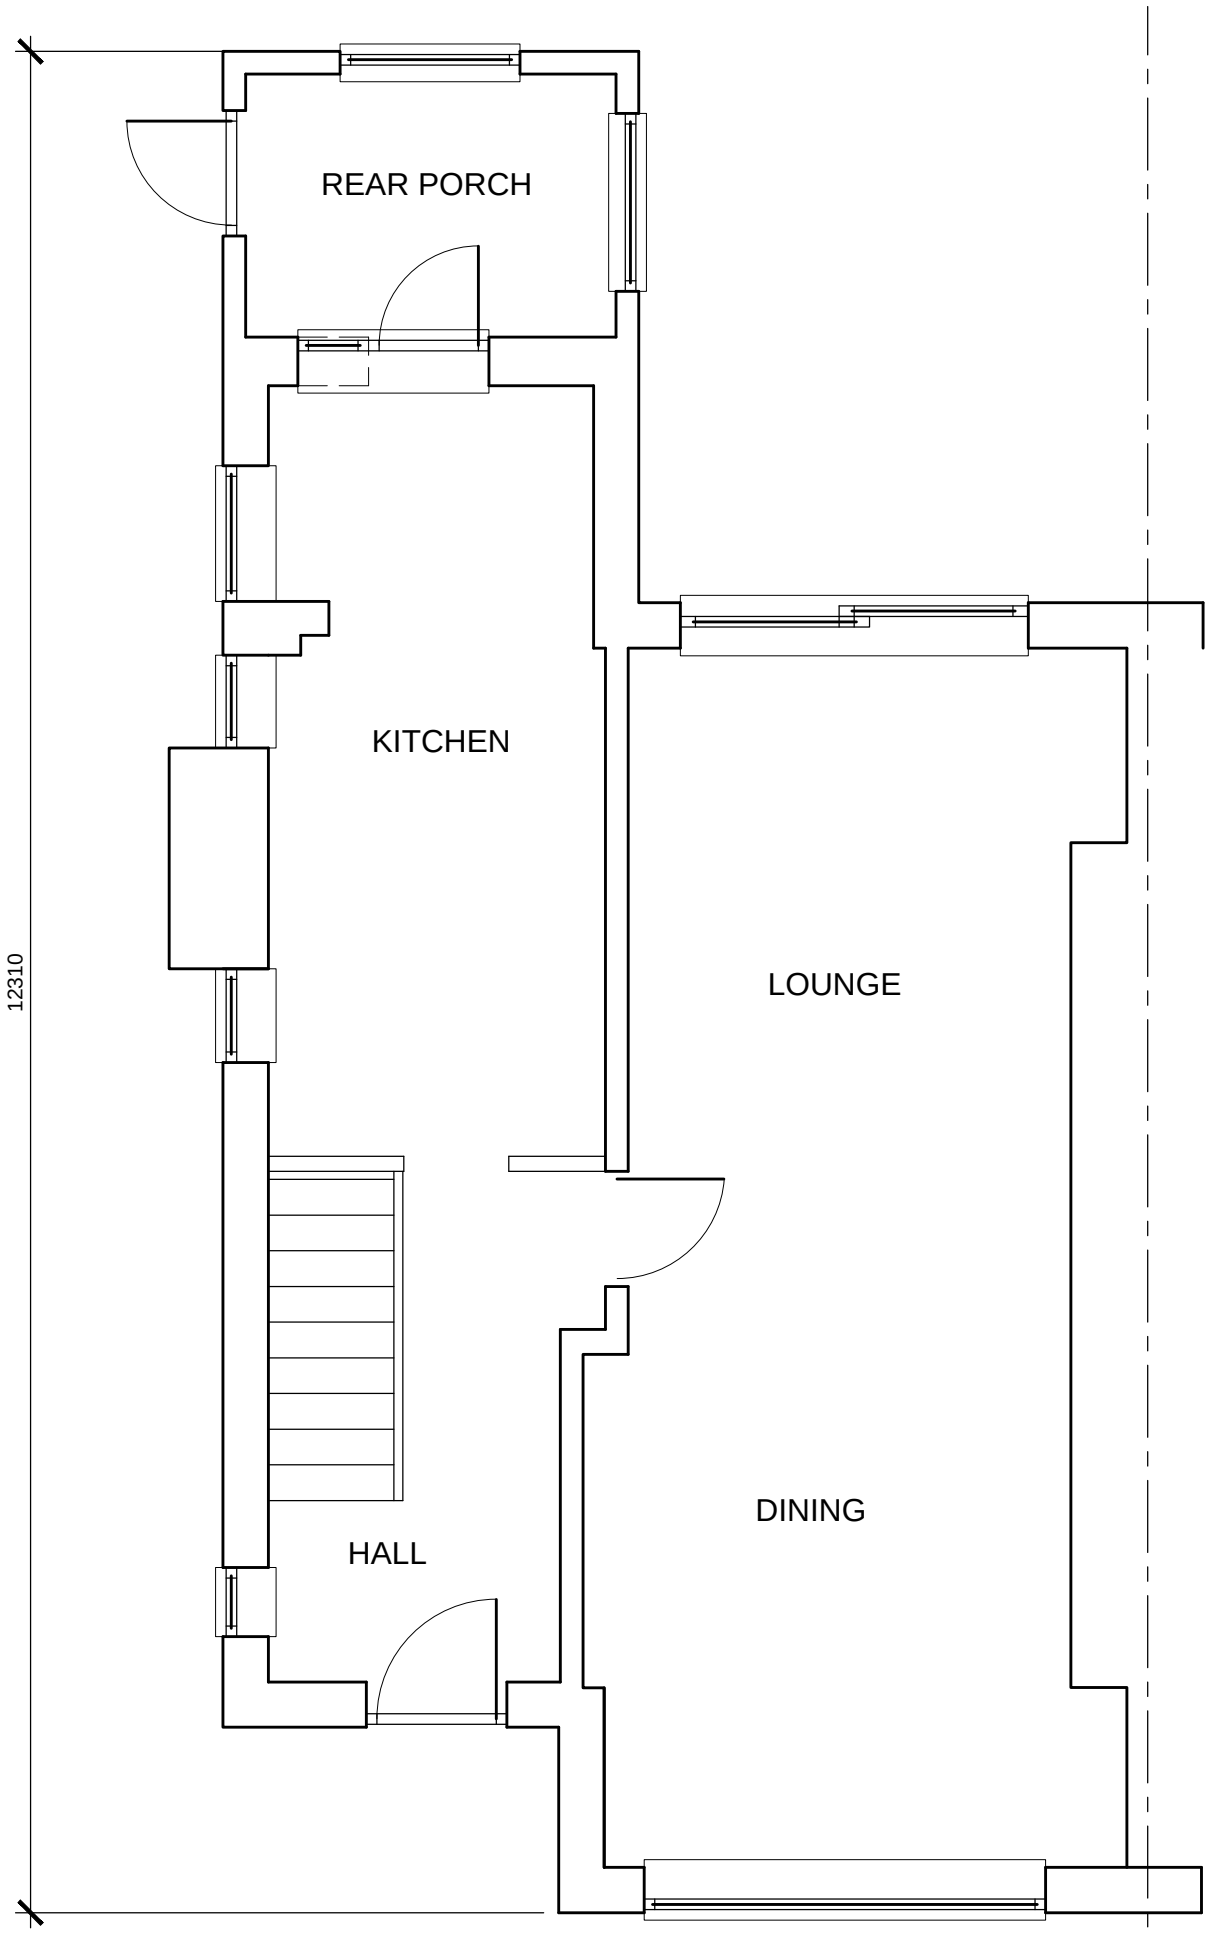


EXISTING G.F. PLAN

Client	Project	Drawing	
Sandra Walton 10 Albury Drive Manchester M19 1JX	Side / Rear Extension	Existing G.F. Plan	Drawing No. 2023/02 Rev Scale 1:100 @A3 Date May 2023 Drawn IC