


1 **Rear view**

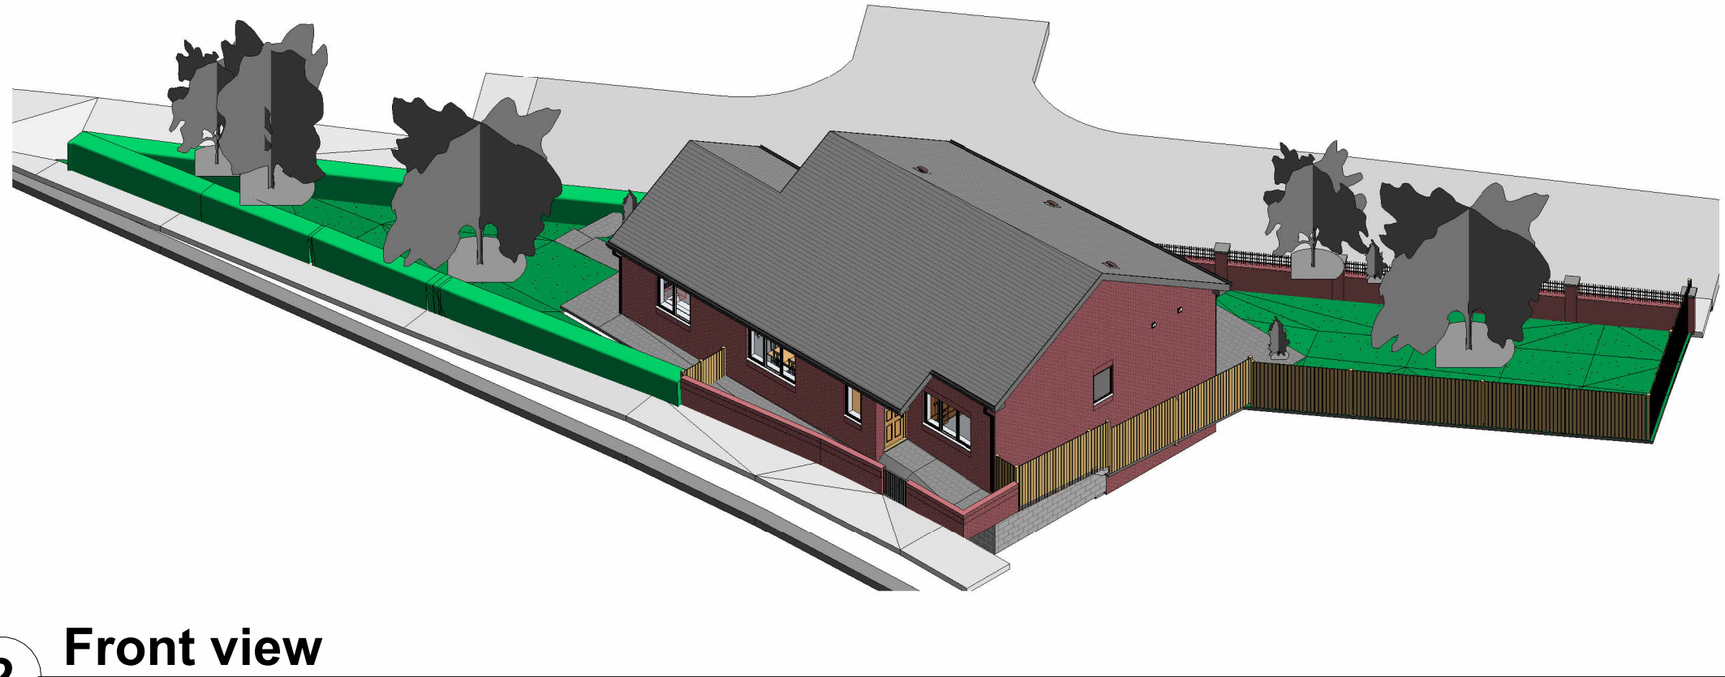

2 **Front view**

QUADRANT atelier

Rev	Date	Description
A	22.09.25	Gable ends changed, internal layout updated, windows updated

QUADRANT atelier
• ARCHITECTURE • 3D & ANIMATION • GRAPHIC DESIGN • MARKETING

t: +383 49627733 t: +447931029662 e: info@quadrantatelier.com

Do not scale from this drawing. All dimensions must be checked and verified before preparing drawings or commencing works. This drawing and design is the copyright of Quadrant Atelier LLC and may not be reproduced in any form whatsoever without their prior express written consent.

ALL DRAWINGS TO BE READ IN CONJUNCTION WITH STRUCTURAL ENGINEERS AND OTHER RELEVANT SPECIALISTS DRAWINGS.

Client	Arjan Kadriu		
Job	Old Market Street, Blackley- Roof changes		
Drawing title	3D View		
Project number	A1020	BR04	Rev A
Scale	@ A3		
Date	07/11/25		
Drawn by	Author	Checked by	Checker

14/05/2026 12:56:33