


PROPOSED FULL DEPTH CARRIAGEWAY CONSTRUCTION
SCALE 1:10 @ A1

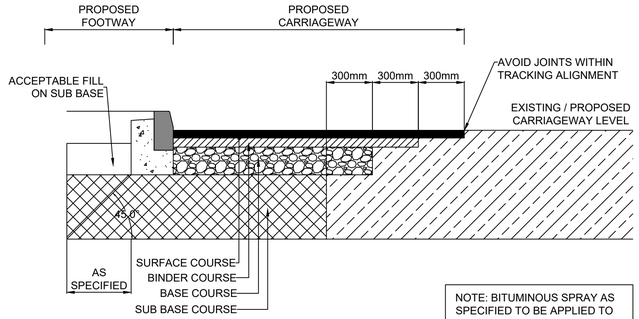

PROPOSED STEPPED CARRIAGEWAY TIE IN CONSTRUCTION
SCALE 1:20 @ A1

NOTE: BITUMINOUS SPRAY AS SPECIFIED TO BE APPLIED TO HORIZONTAL SURFACES AND A COAT OF BITUMEN PAINT TO BE APPLIED TO VERTICAL FACES

Loading only


Signing Project	Trinity Way				
Sign Reference x Height Material	DIAG.660.4 40.0 Class RA2	Width (mm) Height (mm) Area (sq.m)	605 280 0.17	Background Border Legend	White Black Black


Structural Calculation Details

Signs:
- Reference: DIAG.660.4
- Width: 605mm, Height: 280mm
- Shape: Rectangle
- Orientation: Facing front
- Mounted on posts
- Mounting height: 2400mm, at post


Posts:
- Quantity: 1
- Type: 76.1 x 3.2 CHS (S355)
- Spacing: N/A
- Post 1 Length: 3580mm

Base:
- Type: Planted
- Diameter: 400mm
- Depth: 800mm
- Volume: 0.10cu.m
- Earth cover: 100mm

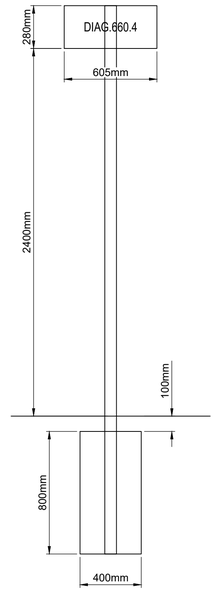


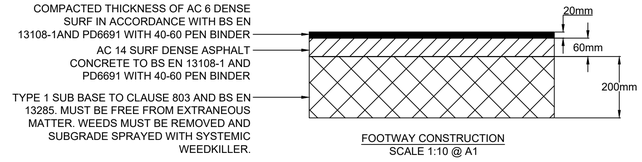


FOOTWAY CONSTRUCTION
SCALE 1:10 @ A1

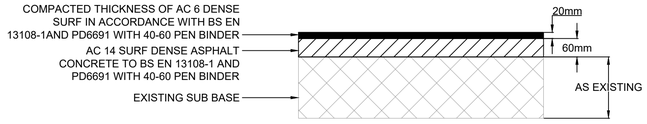


FOOTWAY RESURFACING CONSTRUCTION
SCALE 1:10 @ A1

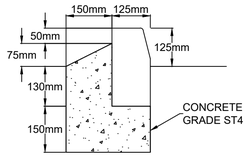

HALF BATTERED KERB
125mm x 255mm PRE CAST CONCRETE HALF BATTERED KERB
(TYPE HB2 to BS EN 1340 Fig. NA. 1d)
SCALE 1:10 @ A1

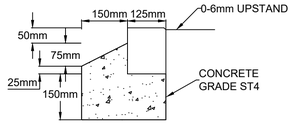

BULL NOSED KERB
125mm x 150mm PRECAST CONCRETE BULLNOSED KERB
(TYPE BN to BS EN 1340 Fig NA 1a)
SCALE 1:10 @ A1

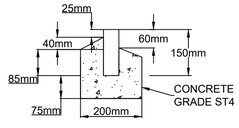

EDGING KERB
50mm x 150mm PRECAST CONCRETE FLAT TOP EDGING
(TYPE EF TO BS EN 1340 FIG. NA.3b)
SCALE 1:10 @ A1

NOTES:

1. THE HIGHWAY AUTHORITY IS MANCHESTER CITY COUNCIL.
2. THIS DRAWING SHALL BE READ IN CONJUNCTION WITH ALL DRAWINGS WITHIN APPENDIX 0/4, THE MANUAL OF CONTRACT DOCUMENTS FOR HIGHWAY WORKS (SHW) AND THE CONTRACT SPECIFICATION.
3. FOR APPLICABLE SECTOR SCHEMES FOR WORKMANSHIP AND MATERIALS WITH ASSOCIATED APPENDICES; REFER TO APP 1/24 QUALITY MANAGEMENT SYSTEM PART E.
4. THE CONTRACTOR SHALL CONDUCT THE WORKS WITH DUE REGARD TO THE ECOLOGICAL AND ENVIRONMENTAL REQUIREMENTS OF THE SCHEME.
5. THE CONTRACTOR SHALL TAKE SUCH STEPS TO SAFEGUARD AGAINST CONTAMINATION OF LOCAL WATERCOURSES.
6. TEMPORARY WORKS DESIGN ASSOCIATED WITH THE CONSTRUCTION OF THE WORKS SHALL BE THE RESPONSIBILITY OF THE CONTRACTOR.
7. TOPOGRAPHICAL SURVEY BY SURVEY OPERATIONS, REF. 23H159/001, DATED SEPTEMBER 2023.
8. TOPOGRAPHICAL SURVEY AND OS DATA SUPPLIED BY CLIENT. ALL DIMENSIONS, LEVELS AND SURVEY GRID COORDINATES ARE TO BE CHECKED BY THE CONTRACTOR AND ANY DISCREPANCIES ON THIS DRAWING OR ON SITE MUST BE REPORTED TO THE PROJECT MANAGER IMMEDIATELY.

SAFETY, HEALTH AND ENVIRONMENTAL INFORMATION

PLEASE REFER TO THE HEALTH AND SAFETY FILE FOR A FULL LIST OF THE HAZARDS ASSOCIATED WITH THIS WORK - THE FOLLOWING ARE THE MOST SIGNIFICANT ITEMS TO BE AWARE OF.

CONSTRUCTION
1. OPERATIVES TO TAKE PRECAUTIONS WHEN WORKING ADJACENT TO OR WITHIN DEEP EXCAVATIONS. METHOD STATEMENT TO BE PRODUCED BY CONTRACTOR PRIOR TO WORKS COMMENCING.
2. ATTENTION IS DRAWN TO THE EXISTENCE OF EXISTING UNDERGROUND UTILITIES.

ENVIRONMENTAL
1. CONSIDERATION GIVEN TO NOISE LEVELS GIVEN PROXIMITY TO EXISTING PROPERTIES.
2. CONSIDERATION GIVEN TO GROUND CONDITIONS. CONTRACTOR TO REVIEW GEOTECHNICAL REPORT PRIOR TO UNDERTAKEN EXCAVATION WORKS.

WORK CAN ONLY BE CARRIED OUT BY SUITABLY TRAINED AND BRIEFED PERSONNEL

AWAITING TECHNICAL APPROVAL

This drawing has NOT been technically approved by Local Authority and/or Water Authority. All works subject to change through technical review process with relevant approving authorities.

P01	FIRST ISSUE	05.03.26	JF	NM	NM
Rev	Amendments	Date	By	Chk	Auth

SLR
www.slrconsulting.com

Drawing Status & Suitability Code: FOR STAGE APPROVAL S4

Client: SALBOY

Project: TRINITY WAY, MANCHESTER

Drawing Title: STANDARD CONSTRUCTION DETAILS

Scale	SLR Project No.
SHOWN @ A1	432.010161.00001

Designed	Drawn	Checked	Authorised
JF	JF	NM	NM
Date 05.03.2026	Date 05.03.2026	Date 05.03.2026	Date 05.03.2026

Drawing Number: 010161-SLR-XXX-XXX-DR-CH-4000 Rev. P01

© Crown copyright and database rights [YR.] Ordnance Survey Licence number XXXXXXXX

© This drawing and its content are the copyright of SLR Consulting Ltd and may not be reproduced or amended except by prior written permission. SLR Consulting Ltd accepts no liability for any amendments made by other persons.

05/03/2026
I:\JOBS\2026\432.010161.00001 - Trinity Way, Manchester\2. DESIGN\CAD\010161-SLR-XXX-XXX-DR-CH-4000.dwg