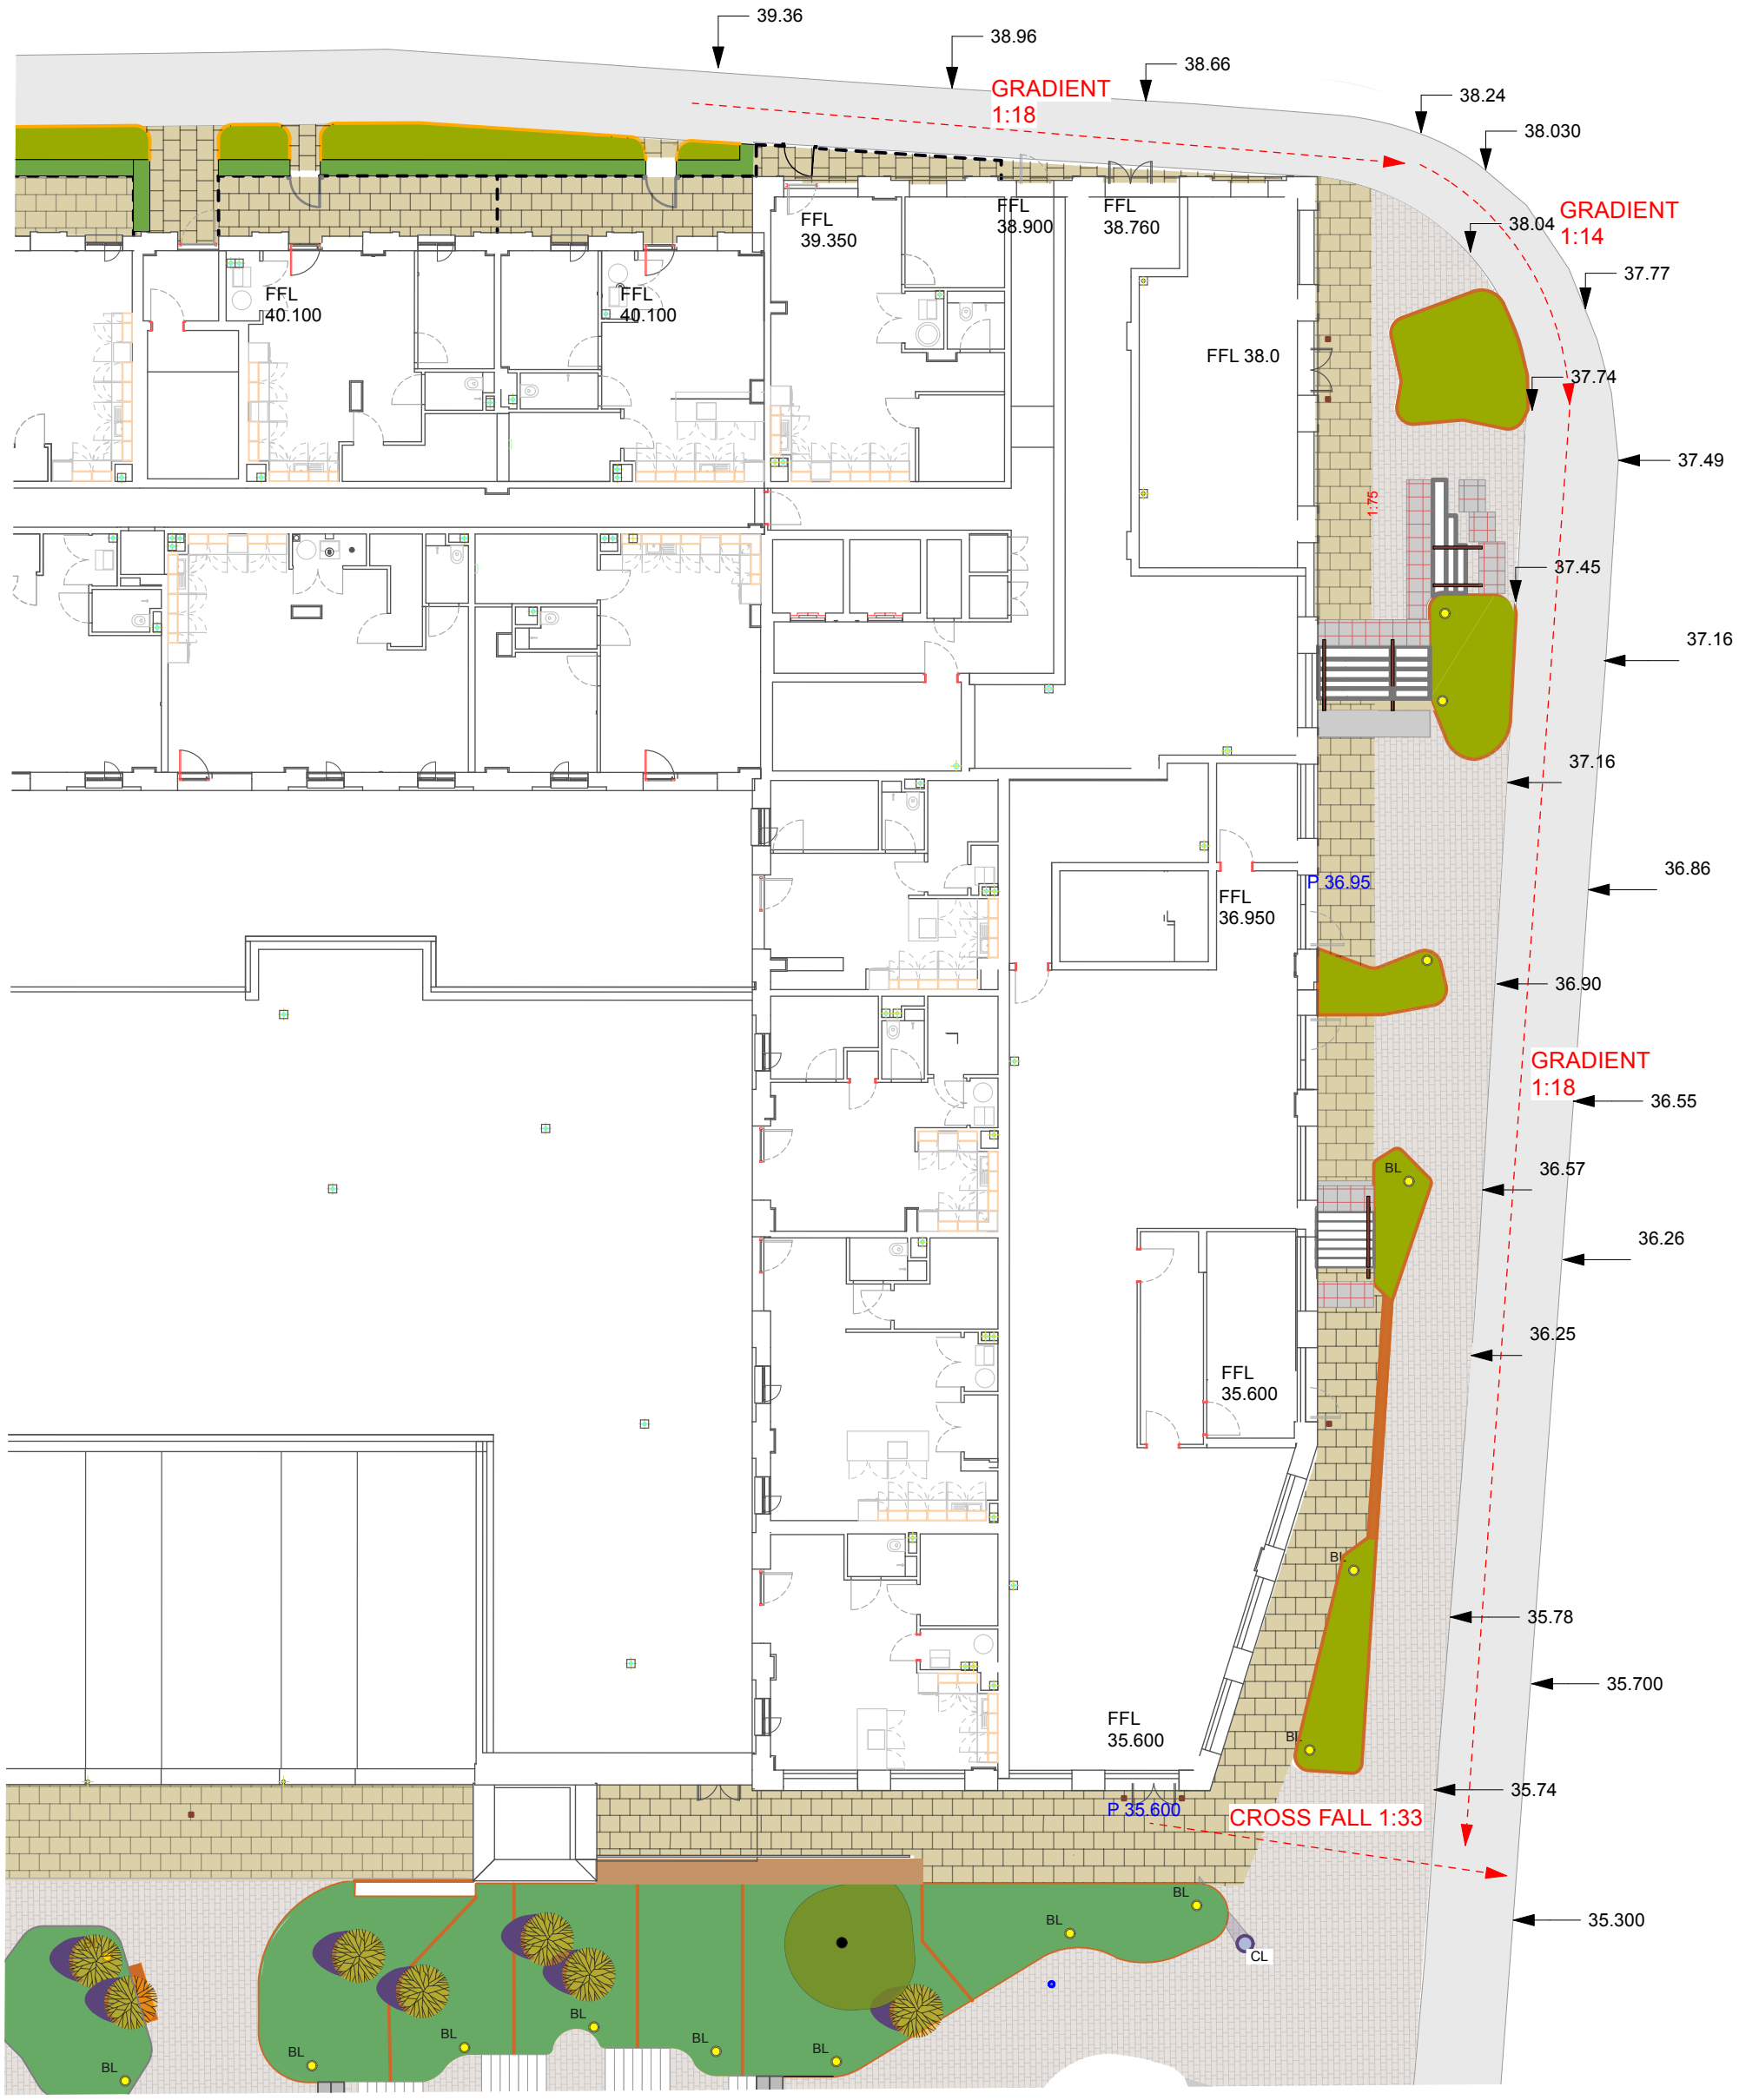


Revision	Date	Description	Drawn	Approved
S5-P01	09:01:26	FOR INFORMATION	SEB	NW

CLIENT DOMIS CONSTRUCTION

PROJECT WATERHOUSE GARDENS

DRAWING TITLE LEVELS GRADIENTS
TO TRINTITY WAY LOADING

DATE	SCALE
08/01/2026	1:200
DRAWN	**SIZE**
SB	A3
APPROVED	**WORKSTAGE**
NW	STAGE 5

DRAWING NUMBER	SUITABILITY	REVISION
1174-WRI-XX-XX-DR-L-3006	S5	P01

WRIGHT LANDSCAPES LIMITED

E: info@wrightlandscapes.co.uk

W: www.wrightlandscapes.co.uk

T: 01244 541959

No dimensions are to be scaled from this drawing. All dimensions are to be checked on site.
Area measurements for indicative purposes only.

This drawing is the property of Wright Landscapes Limited. No part of the drawing may be reproduced in any manner without permission from Wright Landscape.

All Wright Landscapes drawings to read in conjuction with architectual / engineers plans & details.

© Wright Landscapes Limited