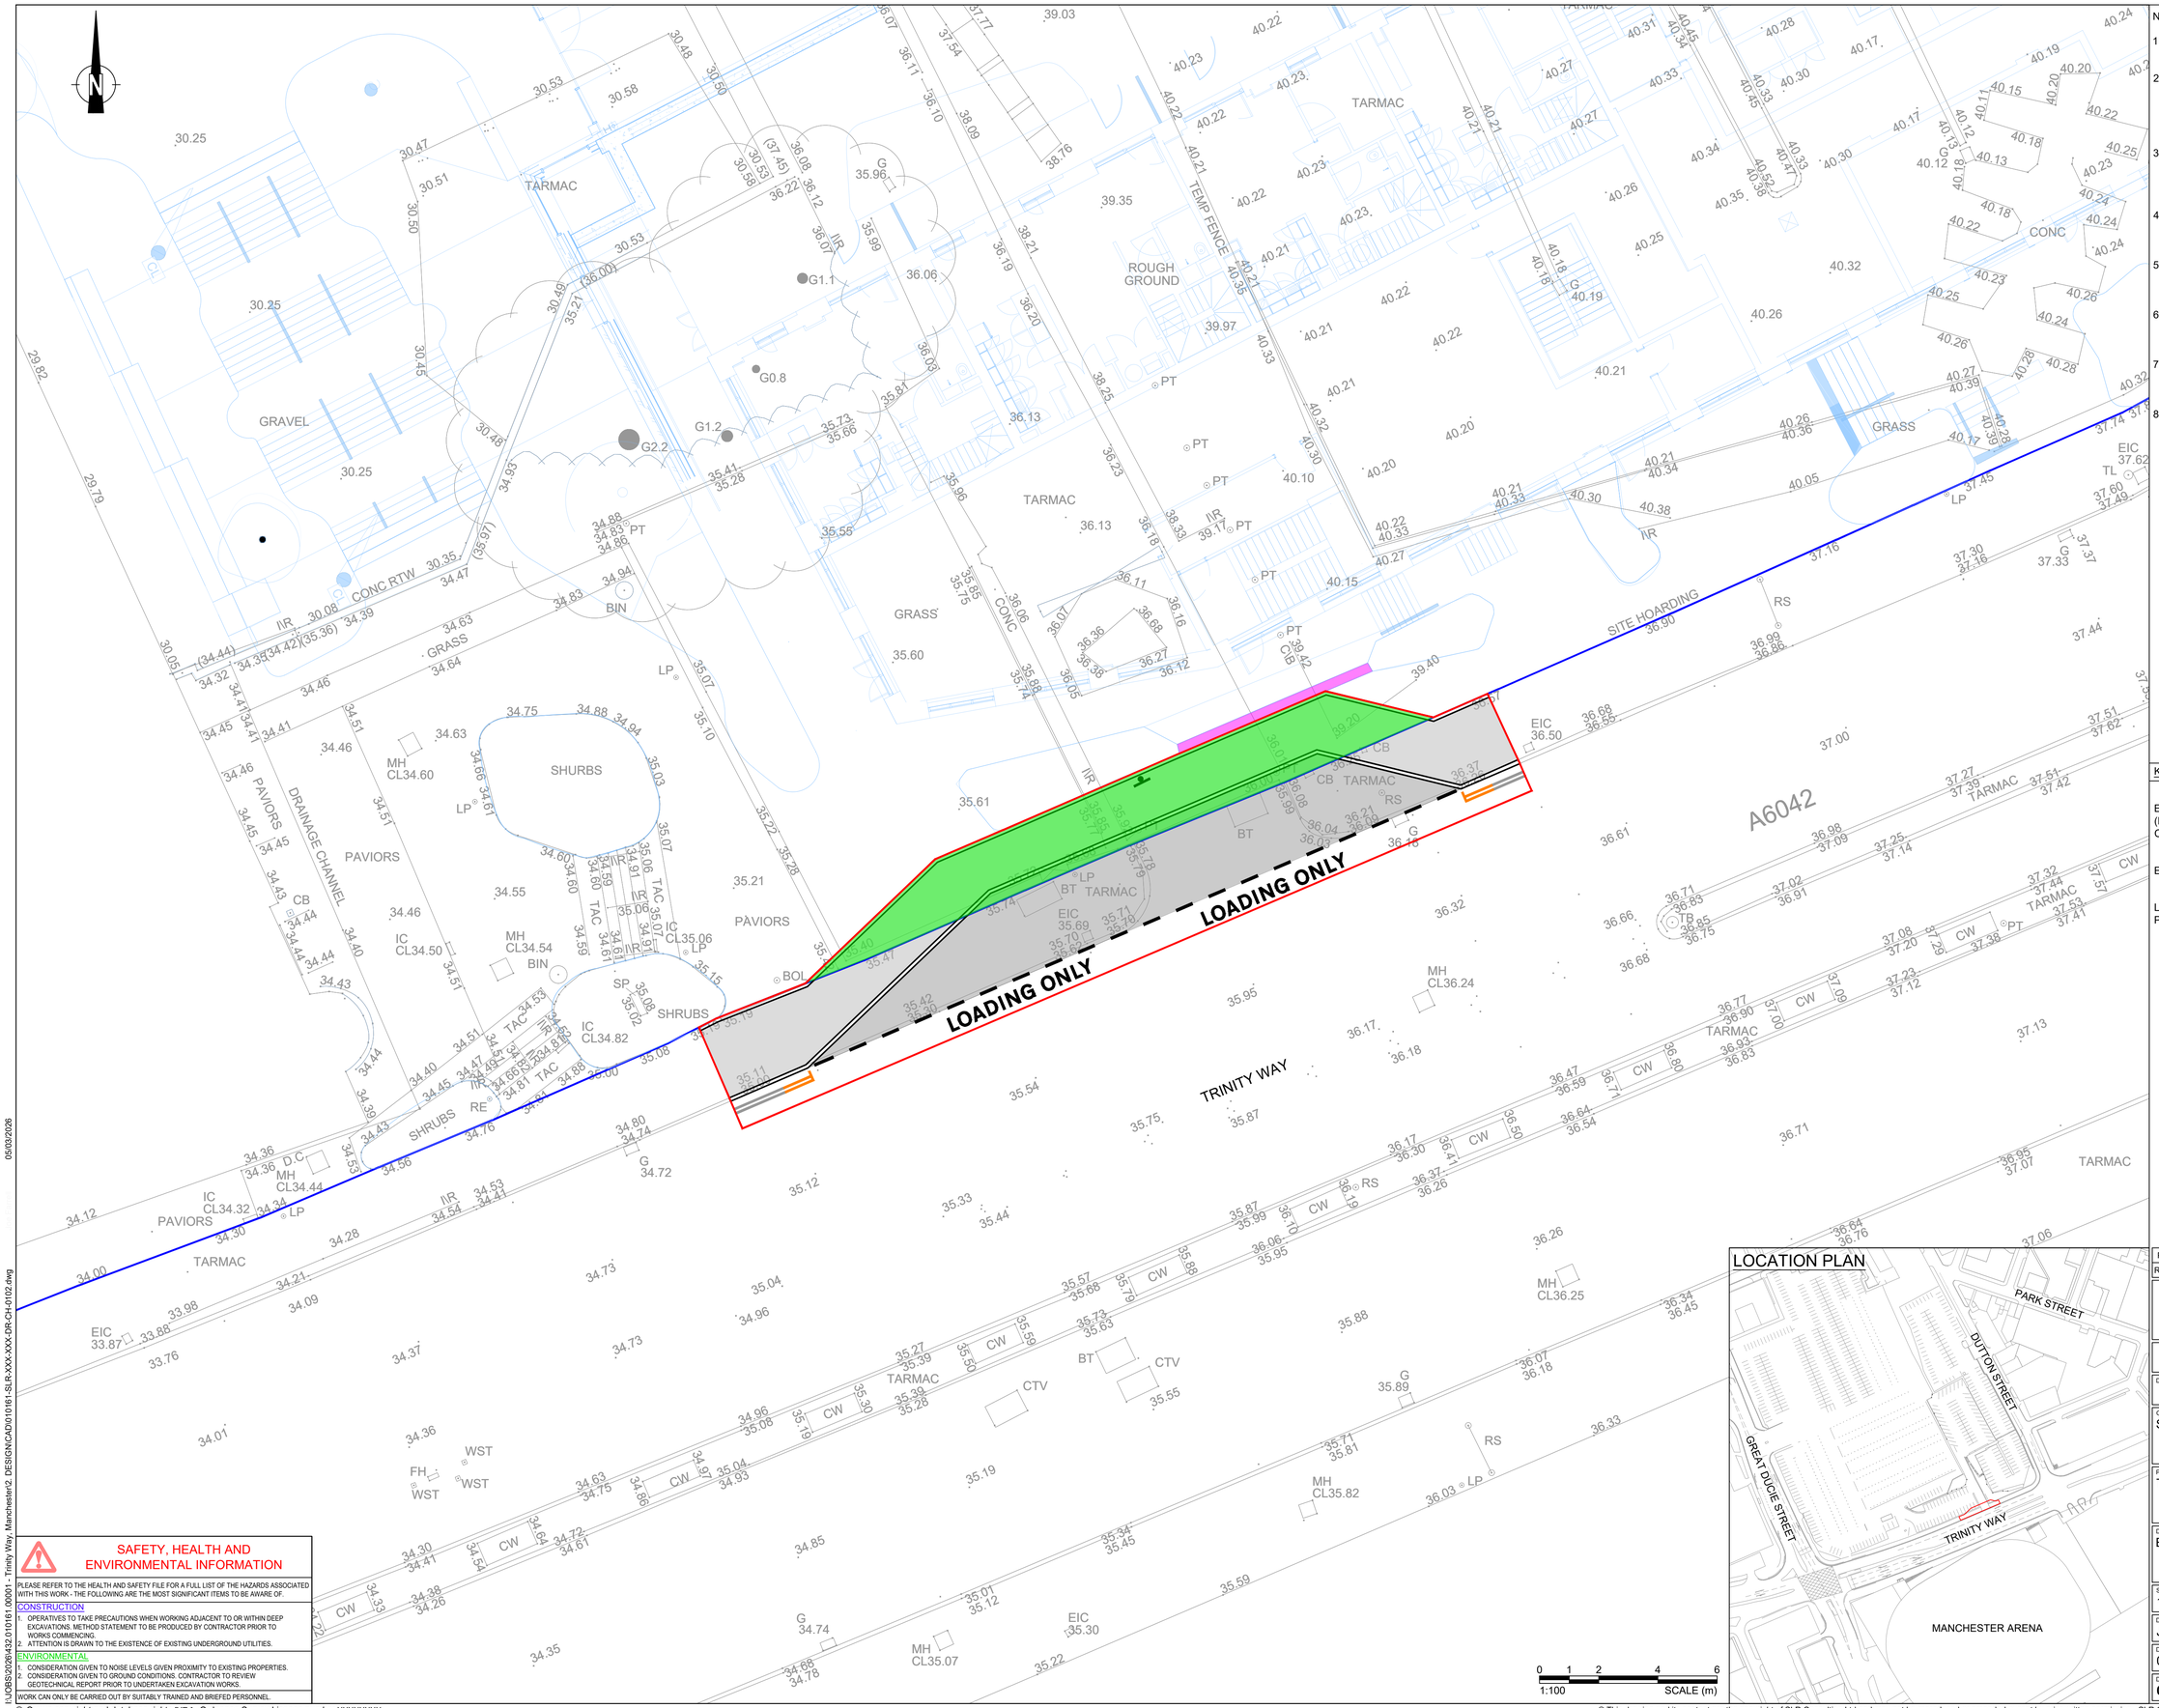


NOTES:

1. THE HIGHWAY AUTHORITY IS MANCHESTER CITY COUNCIL.
2. THIS DRAWING SHALL BE READ IN CONJUNCTION WITH ALL DRAWINGS WITHIN APPENDIX 0/4, THE MANUAL OF CONTRACT DOCUMENTS FOR HIGHWAY WORKS (SHW) AND THE CONTRACT SPECIFICATION.
3. FOR APPLICABLE SECTOR SCHEMES FOR WORKMANSHIP AND MATERIALS WITH ASSOCIATED APPENDICES; REFER TO APP 1/24 QUALITY MANAGEMENT SYSTEM PART E.
4. THE CONTRACTOR SHALL CONDUCT THE WORKS WITH DUE REGARD TO THE ECOLOGICAL AND ENVIRONMENTAL REQUIREMENTS OF THE SCHEME.
5. THE CONTRACTOR SHALL TAKE SUCH STEPS TO SAFEGUARD AGAINST CONTAMINATION OF LOCAL WATERCOURSES.
6. TEMPORARY WORKS DESIGN ASSOCIATED WITH THE CONSTRUCTION OF THE WORKS SHALL BE THE RESPONSIBILITY OF THE CONTRACTOR.
7. TOPOGRAPHICAL SURVEY BY SURVEY OPERATIONS, REF. 23H159/001, DATED SEPTEMBER 2023.
8. TOPOGRAPHICAL SURVEY AND OS DATA SUPPLIED BY CLIENT. ALL DIMENSIONS, LEVELS AND SURVEY GRID COORDINATES ARE TO BE CHECKED BY THE CONTRACTOR AND ANY DISCREPANCIES ON THIS DRAWING OR ON SITE MUST BE REPORTED TO THE PROJECT MANAGER IMMEDIATELY.

KEY

EXISTING HIGHWAY BOUNDARY (INTERPRETED FROM MANCHESTER CITY COUNCIL RECORDS)

EXTENT OF S278 WORKS

LAND TO BE DEDICATION TO MCC AS PART OF S278 WORKS

AWAITING TECHNICAL APPROVAL

This drawing has NOT been technically approved by Local Authority and/or Water Authority.
All works subject to change through technical review process with relevant approving authorities.

SAFETY, HEALTH AND ENVIRONMENTAL INFORMATION

PLEASE REFER TO THE HEALTH AND SAFETY FILE FOR A FULL LIST OF THE HAZARDS ASSOCIATED WITH THIS WORK - THE FOLLOWING ARE THE MOST SIGNIFICANT ITEMS TO BE AWARE OF.

CONSTRUCTION

1. OPERATIVES TO TAKE PRECAUTIONS WHEN WORKING ADJACENT TO OR WITHIN DEEP EXCAVATIONS. METHOD STATEMENT TO BE PRODUCED BY CONTRACTOR PRIOR TO WORKS COMMENCING.
2. ATTENTION IS DRAWN TO THE EXISTENCE OF EXISTING UNDERGROUND UTILITIES.

ENVIRONMENTAL

1. CONSIDERATION GIVEN TO NOISE LEVELS GIVEN PROXIMITY TO EXISTING PROPERTIES.
2. CONSIDERATION GIVEN TO GROUND CONDITIONS. CONTRACTOR TO REVIEW GEOTECHNICAL REPORT PRIOR TO UNDERTAKEN EXCAVATION WORKS.

WORK CAN ONLY BE CARRIED OUT BY SUITABLY TRAINED AND BRIEFED PERSONNEL.

LOCATION PLAN

Rev	Amendments	Date	By	Chk	Auth
P01	FIRST ISSUE	05.03.26	JF	NM	NM

SLR
www.slrconsulting.com

Drawing Status & Suitability Code: FOR STAGE APPROVAL — S4

Client: SALBOY

Project: TRINITY WAY, MANCHESTER

Drawing Title: EXTENT OF S278 WORKS

Scale		SLR Project No.
1:100	@ A1	432.010161.00001

Designed	Drawn	Checked	Authorised
JF	JF	NM	NM
Date: 05.03.2026	Date: 05.03.2026	Date: 05.03.2026	Date: 05.03.2026

Drawing Number: **010161-SLR-XXX-XXX-DR-CH-0102** — Rev: **P01**

0 1 2 4 6
1:100 SCALE (m)

05/03/2026

I:\JOBS\20\26\432.010161.00001 - Trinity Way, Manchester\2. DESIGN\CAD\010161-SLR-XXX-XXX-DR-CH-0102.dwg

© Crown copyright and database rights [YR.] Ordnance Survey Licence number XXXXXXXX

© This drawing and its content are the copyright of SLR Consulting Ltd and may not be reproduced or amended except by prior written permission. SLR Consulting Ltd accepts no liability for any amendments made by other persons.