
LEVEL 02 (1:100)

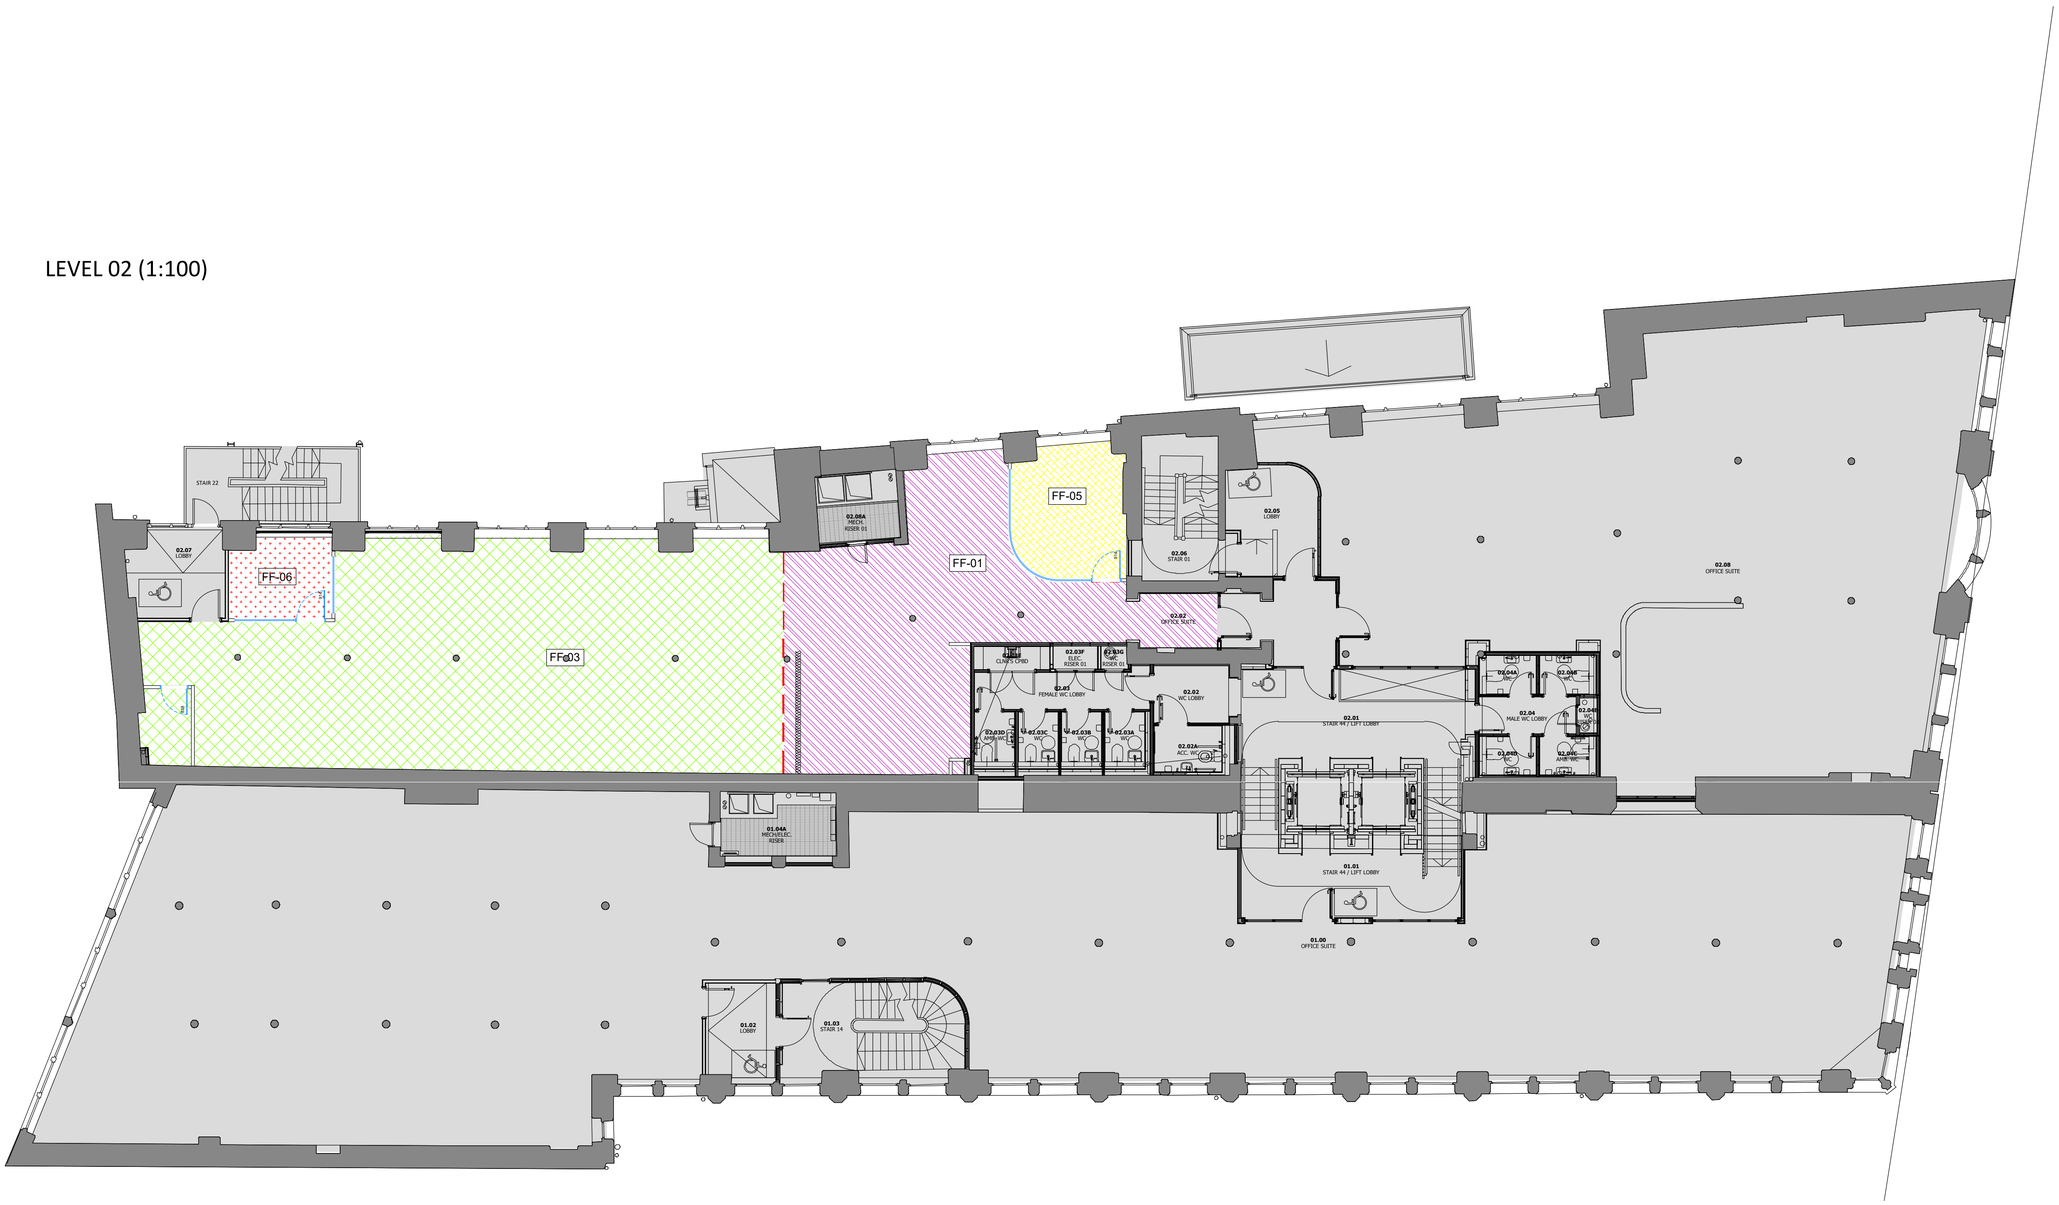

NOTES

ORIGINAL A1

DO NOT SCALE FROM THIS DRAWING.
ALL DIMENSIONS TO BE CHECKED ON SITE.
(DRAWINGS MAYBE SCALED FOR LOCAL AUTHORITY & PLANNING PURPOSE ONLY)
COPYRIGHT PROTECTED.

PLANNING

CONSULTANT REFERENCES IN DRAWING:

STRUCTURAL - REF/REVISION

0 0.5 1.0 2.0 3.0 4.0 5.0m

Scale 1:100

FLOOR FINISHES KEY:

Some symbols shown may not appear in drawing, and may not be to scale. Drawing to be printed in colour.

NO WORKS

NEW FLOOR FINISHES

- FF 01 — FF.01 - VINYL (refer to finishes schedule)
- FF 02 — FF.02 -CARPET (refer to finishes schedule)
- FF 03 — FF.03 -CARPET (refer to finishes schedule)
- FF 04 — FF.04 - VINYL (refer to finishes schedule)
- FF 05 — FF.05 - CARPET (refer to finishes schedule)
- FF 06 — FF.06 - CARPET (refer to finishes schedule)
- Floor transition trim (refer to finishes schedule)

ALL NON HIGHLIGHTED AREAS - EXISTING FLOORING TO BE RETAINED. TRANSITION TRIM TO BE INSTALLED AT ALL CHANGES IN FLOOR FINISH.

REV	DATE	DESCRIPTION	DRAWN	CHECKED
-	29.04.26	FIRST ISSUE	JV	MY

BLOK PROJECTS

PROJECT
Wittington Investments
40 Princess Street
Manchester

DRAWING REFERENCE
SECOND FLOOR
FLOOR FINISHES PLAN

DRAWN	CHECKED	SHEET No		
JV	MY	02-FFIN		
STAGE	REV	JOB REFERENCE	DRAWING SCALE	DATE
-	-	BLOK-E25142	1:100 @A1	28/04/26

WEBSITE : www.blokprojects.com
TELEPHONE : +44 (0)161 452 3668
EMAIL : info@blokprojects.com