




Photograph taken on Chatham Street

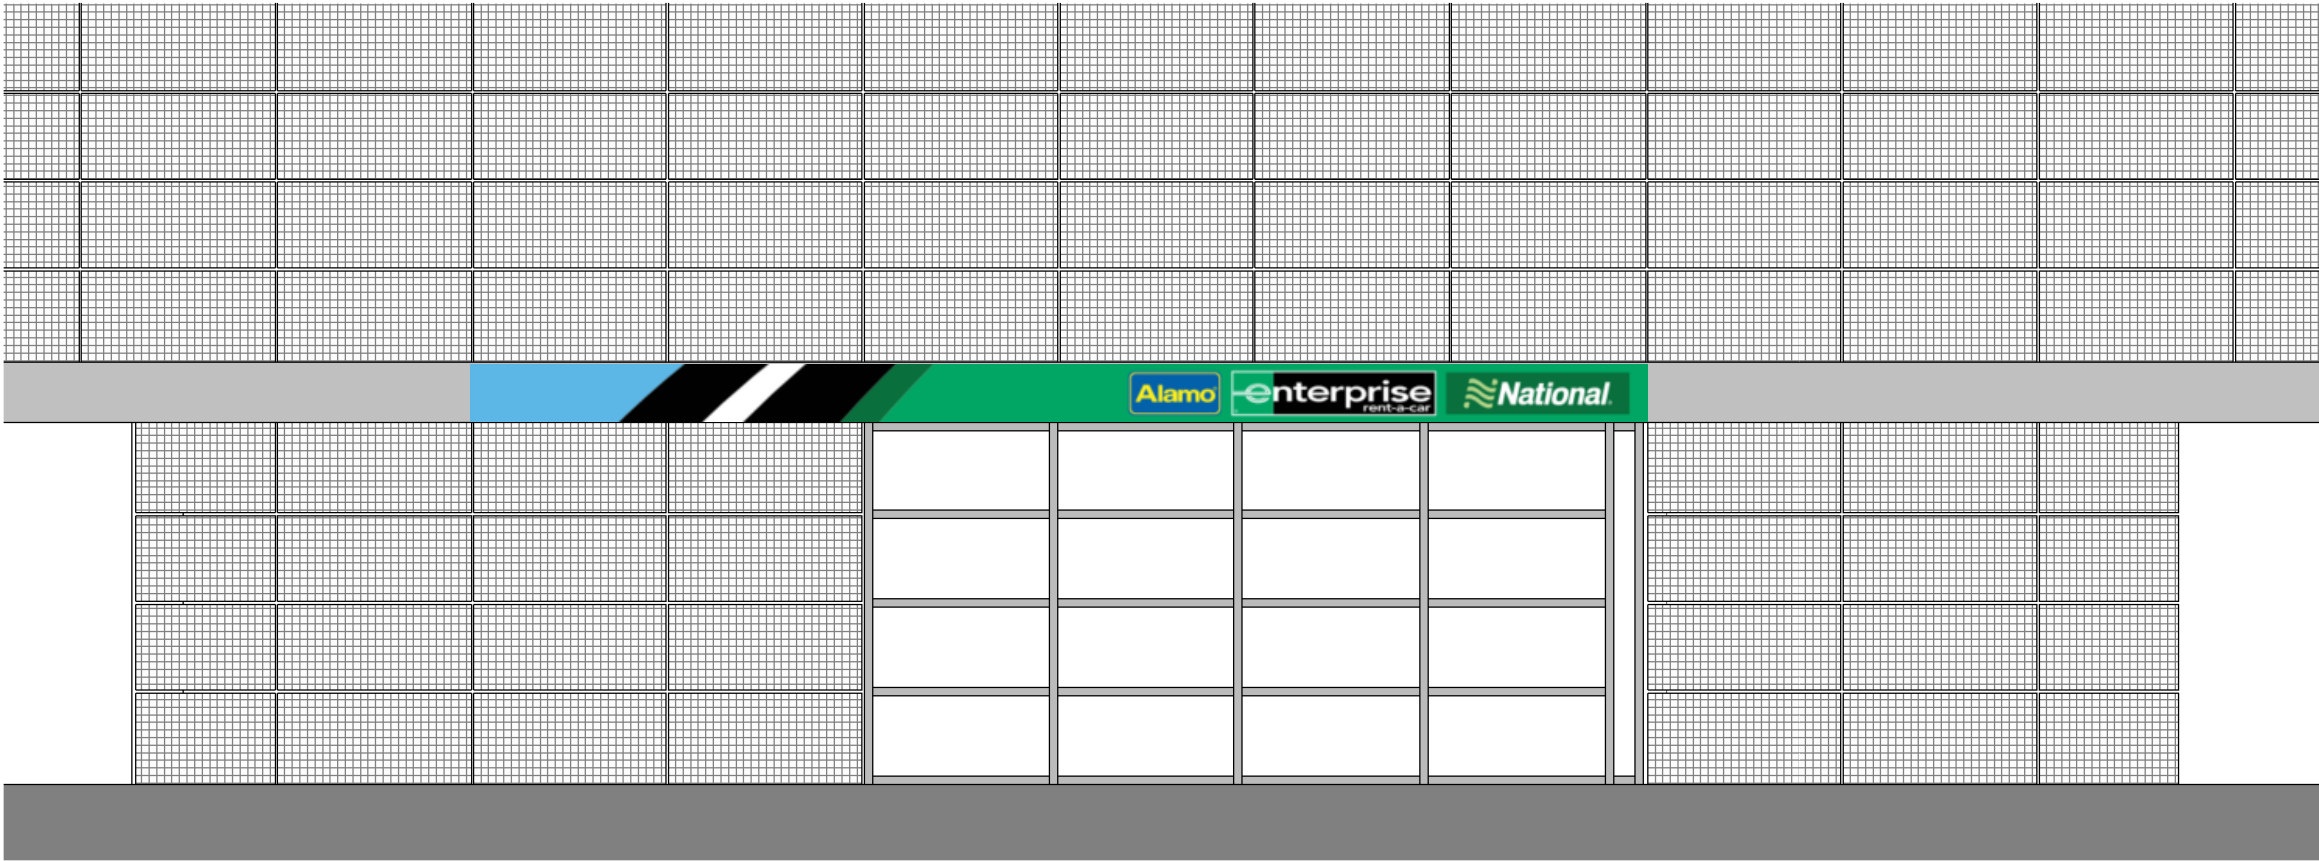

South East Elevation - Existing
1 : 50

© COPYRIGHT
This drawing remains the copyright of Gareth King Architects Limited and may not be reproduced in any form without written consent.

DO NOT SCALE FROM THIS DRAWING
The Contractor shall check and verify all dimensions and conditions on site and report any discrepancies before commencing.

Rev	Date	Amendment
-----	------	-----------

Client	DDA Projects / Enterprise Holdings
--------	------------------------------------

Project	Ground Floor, Car Park Level, 1 Chatham St, Manchester M1 3AY
---------	--

Drawing	Existing Elevations
---------	---------------------

Ref.	25037-1002
------	------------

Date	19/10/25	Scale	1 : 50	@ A3
------	----------	-------	--------	------

Status	Design	Planning	Tender	Construction	As Built
--------	--------	----------	--------	--------------	----------

Gareth King Architects

56 Welman Way Altrincham WA15 8WD	07812 346 283 gk@garethkingarchitects.com www.garethkingarchitects.com
---	--

