
This drawing is for design intent **only**

**Do Not Scale**

**If in doubt, ask. All discrepencies to be reported to the architect before manufacture, fabrication**
**Drawings are to be read in conjunction with all relevant specifications and consultant information**

This drawing is not to be re produced without express permission of the architect and only used for the purposes shown within the titleblock status bar. This drawing and all associated designs indicated remain the copyright of the architect.

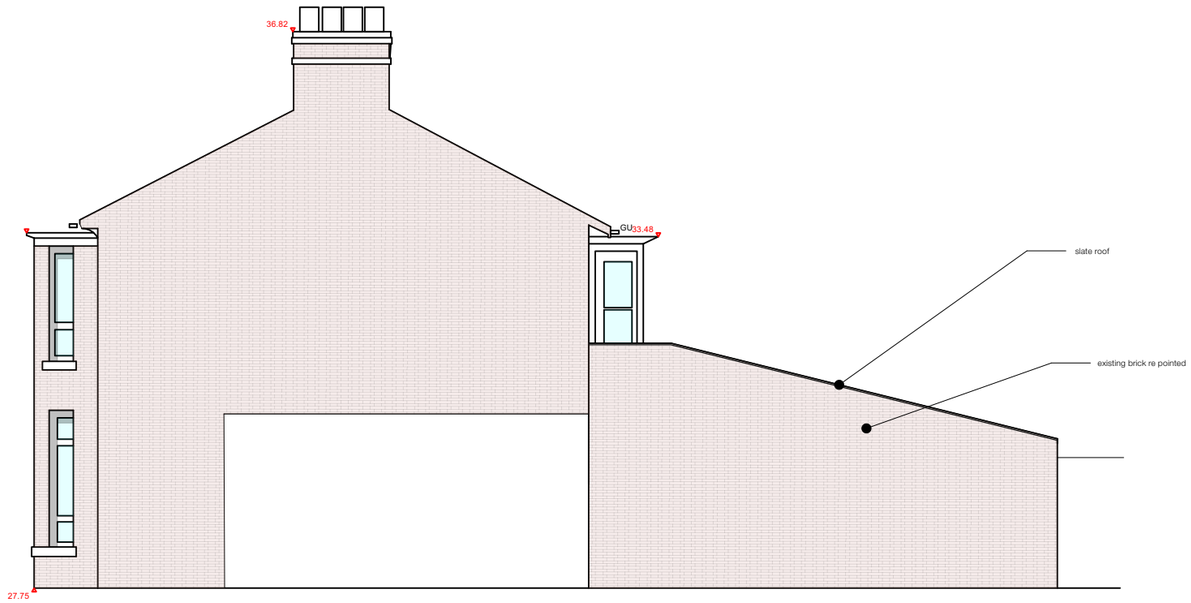


1 Proposed Side Elevation
Scale: 1:100

-

Stockton Road

Proposed Side Elevation

| | | | |
|---|---|---|---|
| dwg | 2603-204 | rev | - |
| scale | 1:100 @ A3 | | |
| issued | Prelim | | |
| date | 04/03/2026 | drawn MM | checked MM |

mcnulty architects

mcnulty architects ltd
Designworks
The Colony Wilmslow
Altrincham Road
SK9 4LY

RIBA Chartered Practice

info@mcnultyarchitects.com

01625 468 991