

## GLAZED OPENINGS SCHEDULE


| REFERENCE | LOCATION | DOOR | TYPE | STRUCTURAL OPENING W/H DOOR | FIRE RATING (SMOKE SEAL) | DETAILS / COMMENTS |
|---|---|---|---|---|---|---|
| G-01.1 | MEETING ROOM | Y | G1 | 2300MM | - | |
| G-01.2 | MEETING ROOM | Y | G1 | 2300MM | - | |
| G-01.3 | MEETING ROOM | Y | G1 | 2300MM | - | |

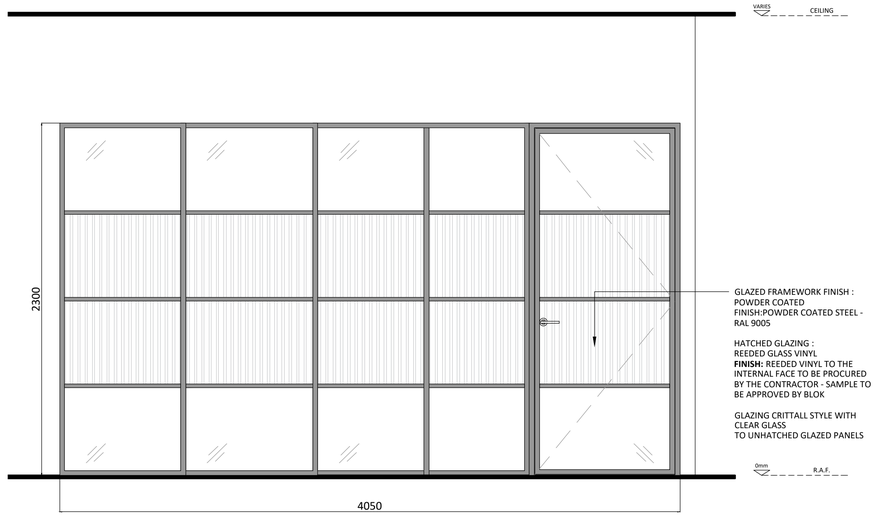


G-01.1

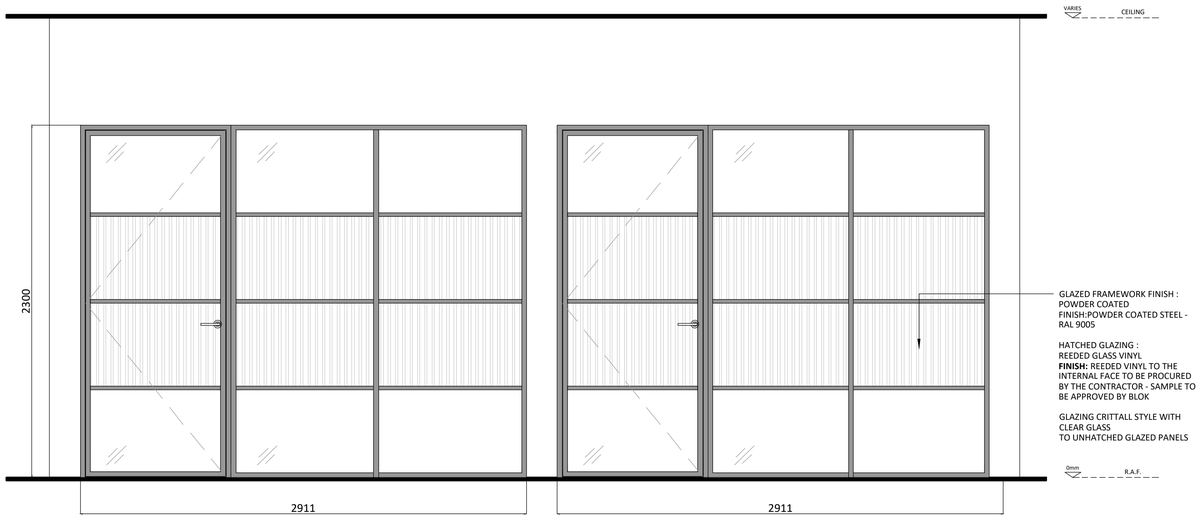


G-01.2 G-01.3

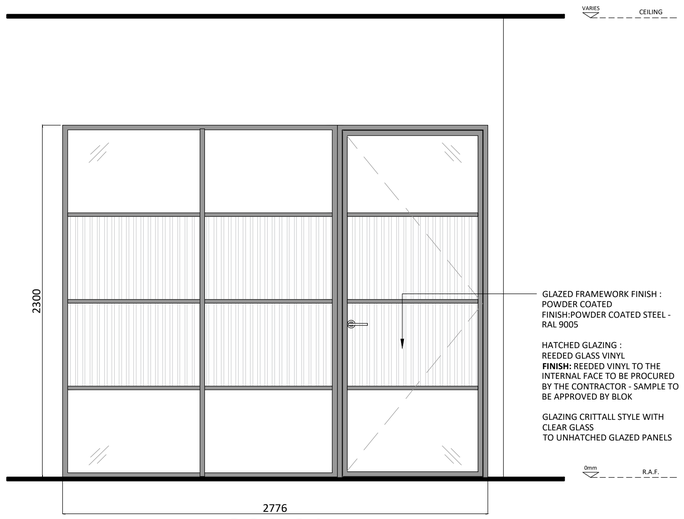


G01.01

## NOTES

ORIGINAL A1

DO NOT SCALE FROM THIS DRAWING.
ALL DIMENSIONS TO BE CHECKED ON SITE.
(DRAWINGS MAYBE SCALED FOR LOCAL AUTHORITY & PLANNING PURPOSE ONLY)
COPYRIGHT PROTECTED.

PLANNING

CONSULTANT REFERENCES IN DRAWING:

STRUCTURAL - REF/REVISION

0 0.20 0.40 0.60 0.80 1.0m

Scale 1:20

| REV | DATE | DESCRIPTION | DRAWN | CHECKED |
|---|---|---|---|---|
| - | 29.04.26 | FIRST ISSUE | JV | MY |

BLOK PROJECTS

PROJECT
Wittington Investments
40 Princess Street
Manchester

DRAWING REFERENCE
ALL FLOOR
LANGLEY HOUSE GLASS OPENINGS SH1

| DRAWN | CHECKED | SHEET No | | |
|---|---|---|---|---|
| JV | MY | ALL-LH-GOS-SH1 | | |
| STAGE | REV | JOB REFERENCE | DRAWING SCALE | DATE |
| - | - | BLOK-E25142 | 1:20 @A1 | 28/04/26 |

WEBSITE : www.blokprojects.com
TELEPHONE : +44 (0)161 452 3668
EMAIL : info@blokprojects.com