
LEVEL 10 (1:100)

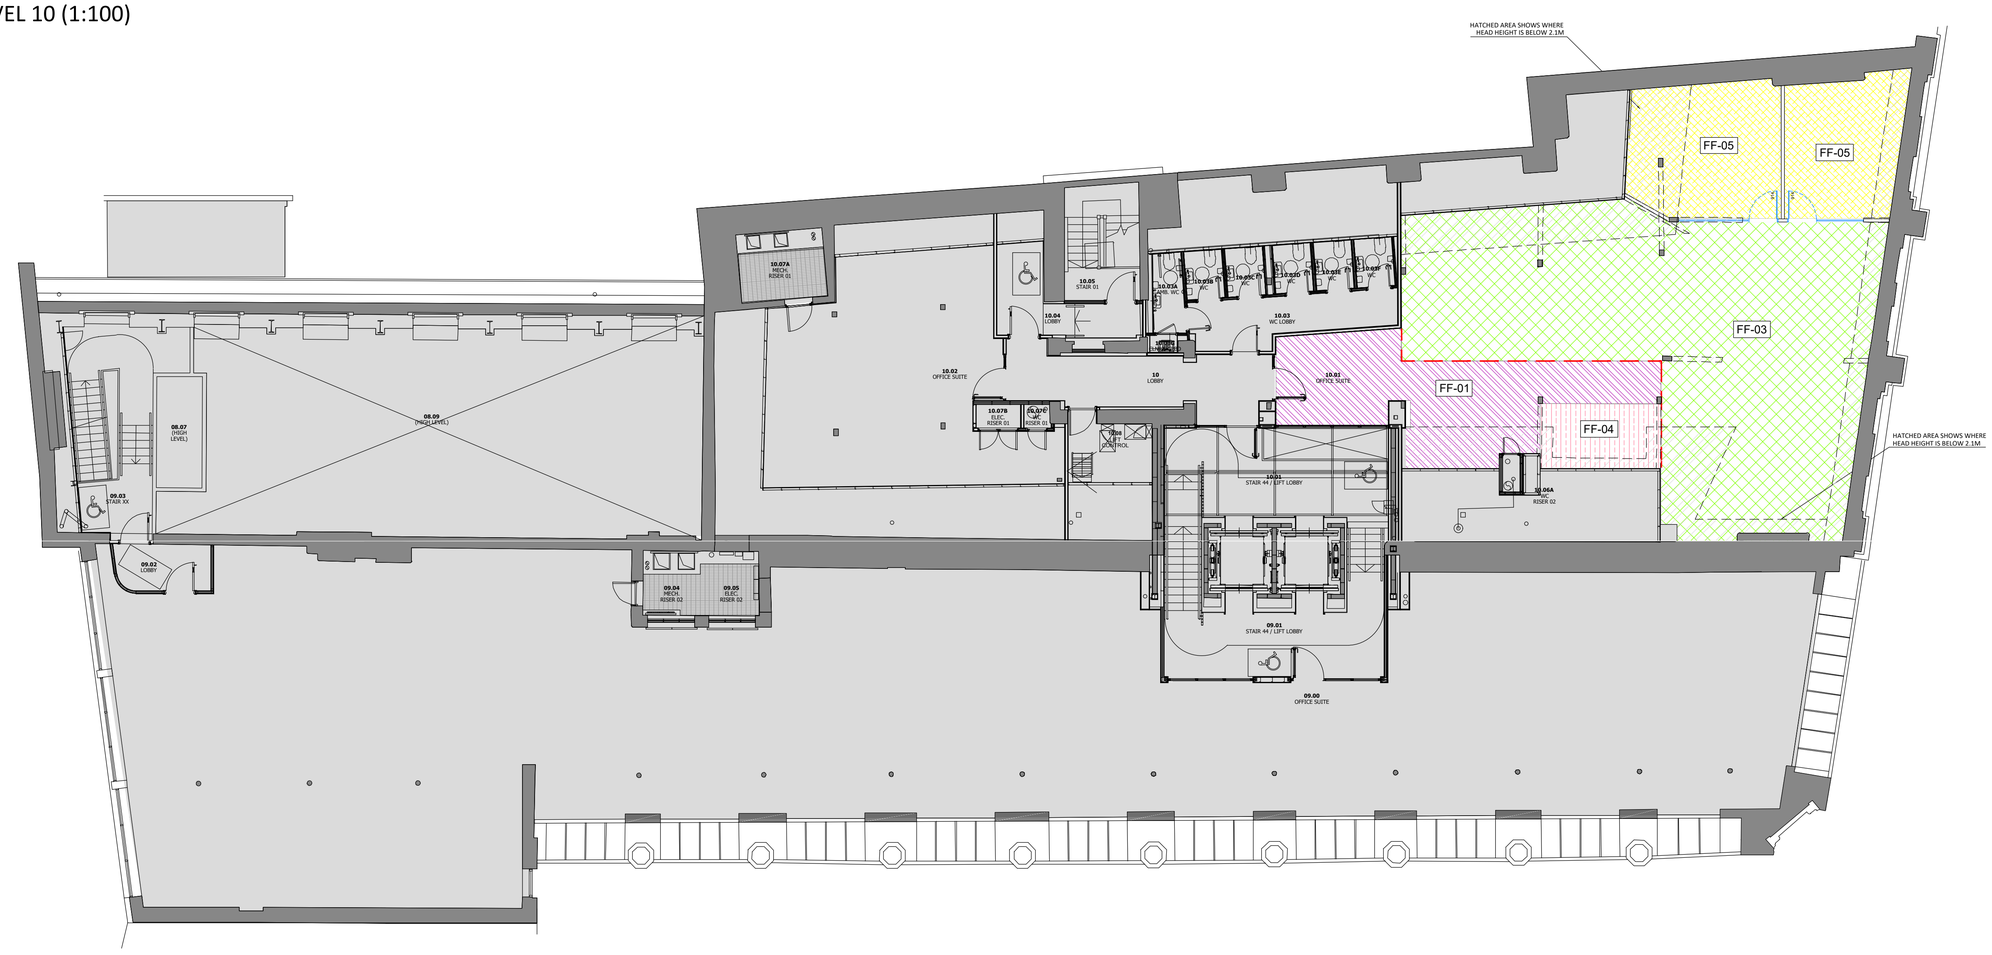


## NOTES

ORIGINAL A1

DO NOT SCALE FROM THIS DRAWING.
ALL DIMENSIONS TO BE CHECKED ON SITE.
(DRAWINGS MAYBE SCALED FOR LOCAL AUTHORITY & PLANNING PURPOSE ONLY)
COPYRIGHT PROTECTED.

**PLANNING**

CONSULTANT REFERENCES IN DRAWING:

STRUCTURAL - REF/REVISION

0 0.5 1.0 2.0 3.0 4.0 5.0m

Scale 1:100

FLOOR FINISHES KEY:

Some symbols shown may not appear in drawing, and may not be to scale. Drawing to be printed in colour.

NO WORKS

NEW FLOOR FINISHES

- FF 01 — FF.01 - VINYL (refer to finishes schedule)
- FF 02 — FF.02 -CARPET (refer to finishes schedule)
- FF 03 — FF.03 -CARPET (refer to finishes schedule)
- FF 04 — FF.04 - VINYL (refer to finishes schedule)
- FF 05 — FF.05 - CARPET (refer to finishes schedule)
- FF 06 — FF.06 - CARPET (refer to finishes schedule)
- Floor transition trim (refer to finishes schedule)

ALL NON HIGHLIGHTED AREAS - EXISTING FLOORING TO BE RETAINED. TRANSITION TRIM TO BE INSTALLED AT ALL CHANGES IN FLOOR FINISH.

| REV | DATE | DESCRIPTION | DRAWN | CHECKED |
|---|---|---|---|---|
| - | 29.04.26 | FIRST ISSUE | JV | MY |

BLOK PROJECTS

PROJECT
Wittington Investments
40 Princess Street
Manchester

DRAWING REFERENCE
TENTH FLOOR
FLOOR FINISHES PLAN

| DRAWN | CHECKED | SHEET No | | |
|---|---|---|---|---|
| JV | MY | 10-FFIN | | |
| STAGE | REV | JOB REFERENCE | DRAWING SCALE | DATE |
| - | - | BLOK-E25142 | 1:100 @A1 | 28/04/26 |

WEBSITE : www.blokprojects.com
TELEPHONE : +44 (0)161 452 3668
EMAIL : info@blokprojects.com