NOTES

ORIGINAL A1

DO NOT SCALE FROM THIS DRAWING.
ALL DIMENSIONS TO BE CHECKED ON SITE.
(DRAWINGS MAYBE SCALED FOR LOCAL AUTHORITY & PLANNING PURPOSE ONLY)
COPYRIGHT PROTECTED.

PLANNING


CONSULTANT REFERENCES IN DRAWING:

STRUCTURAL - REF/REVISION

0 0.5 1.0 2.0 3.0 4.0 5.0m

Scale 1:100

LEVEL 06 (1:100)

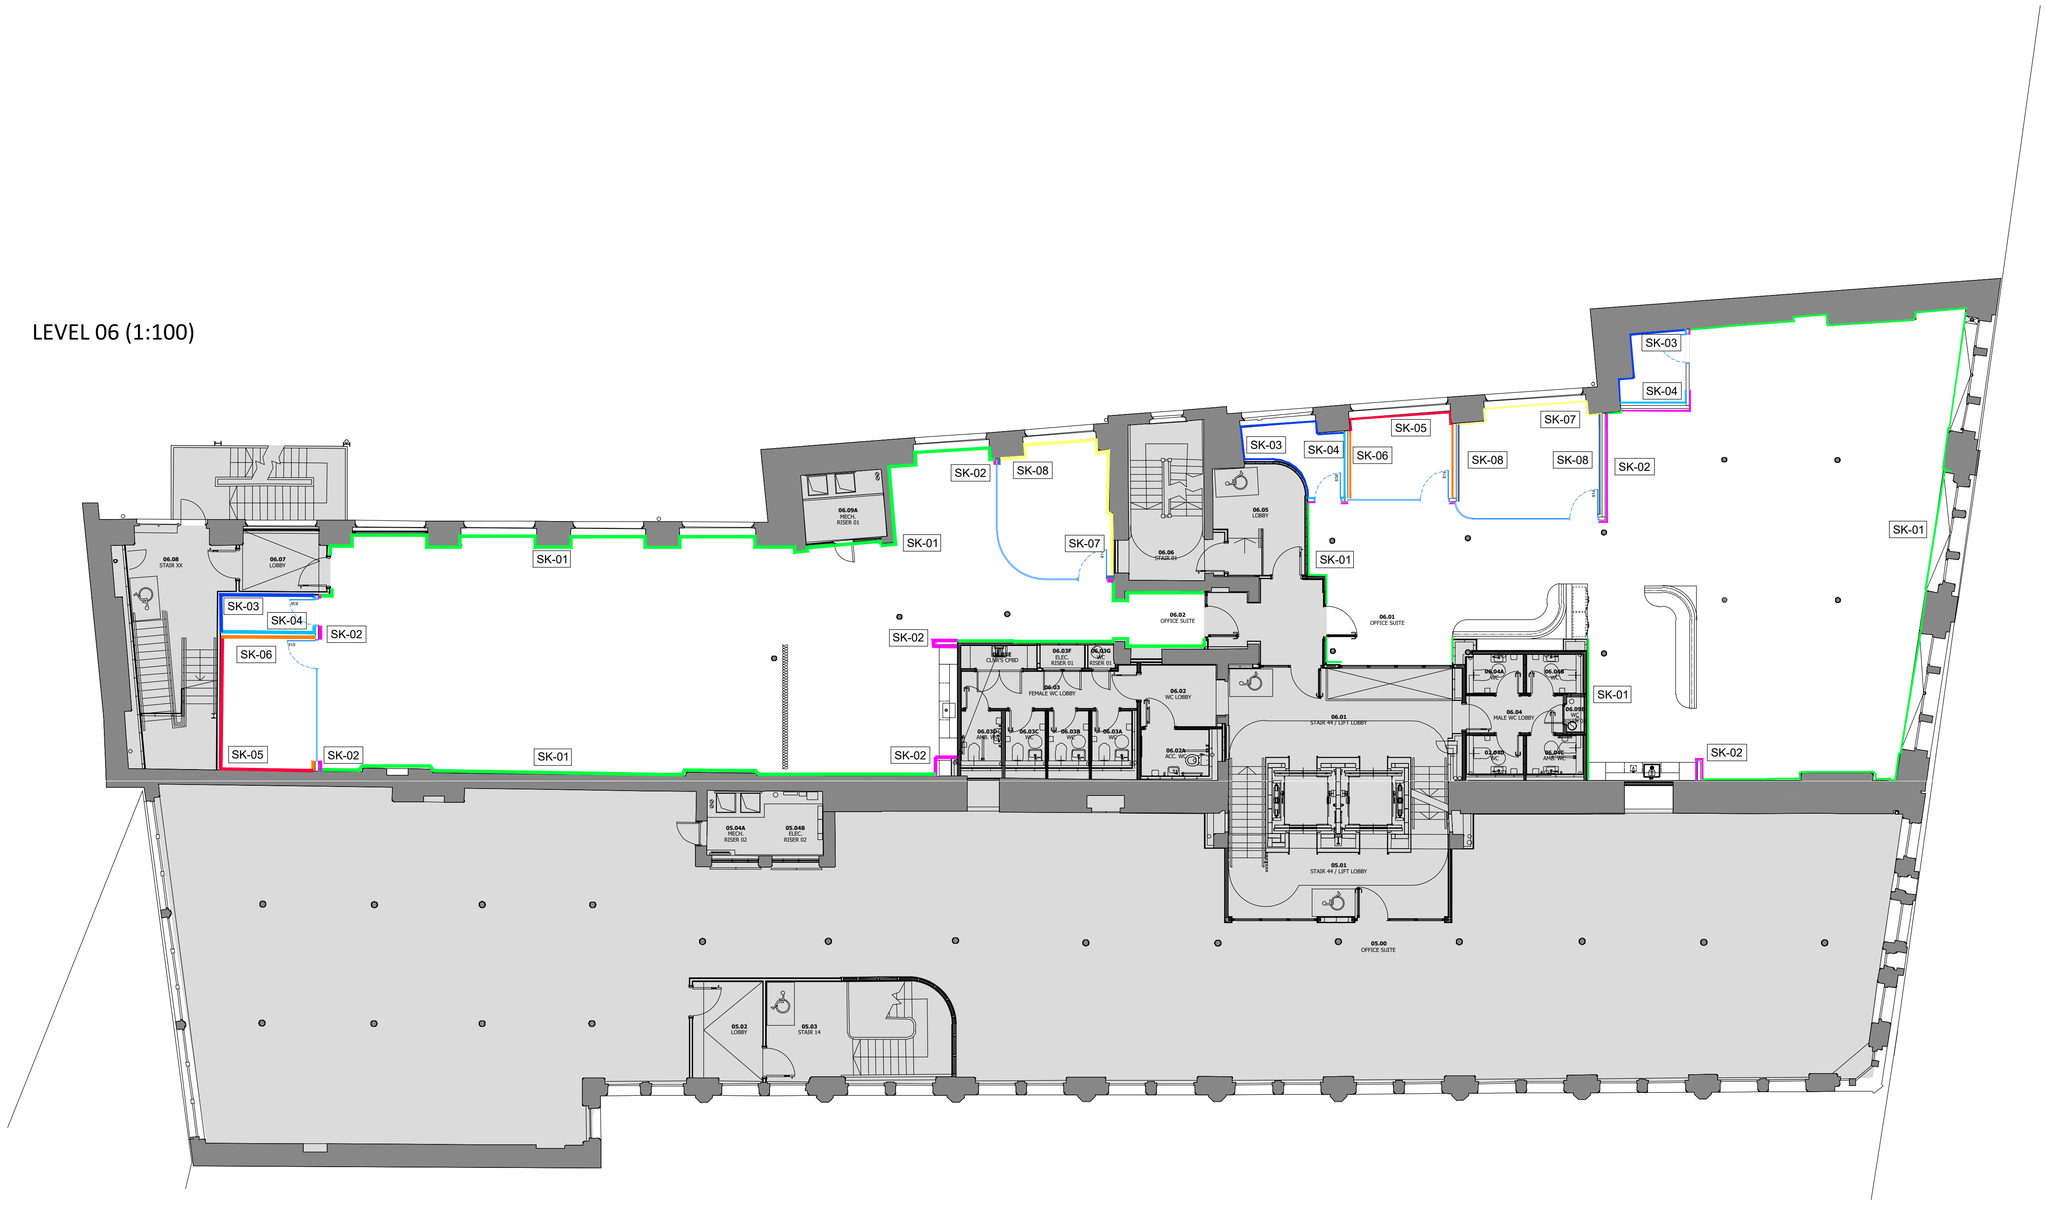

SKIRTING FINISHES KEY:		
Some symbols shown may not appear in drawing, and may not be to scale. Drawing to be printed in colour.		
		NO WORKS
NEW WALL FINISHES		
	SK01	EXISTING SKIRTING: PAINT FINISH (refer to finishes schedule)
	SK02	PROPOSED SKIRTING: PAINT FINISH (refer to finishes schedule)
	SK03	EXISTING SKIRTING: PAINT FINISH (refer to finishes schedule)
	SK04	PROPOSED SKIRTING: PAINT FINISH (refer to finishes schedule)
	SK05	EXISTING SKIRTING: PAINT FINISH (refer to finishes schedule)
	SK06	PROPOSED SKIRTING: PAINT FINISH (refer to finishes schedule)
	SK07	EXISTING SKIRTING: PAINT FINISH (refer to finishes schedule)
	SK08	PROPOSED SKIRTING: PAINT FINISH (refer to finishes schedule)

SKIRTING FINISHES KEY:		
Some symbols shown may not appear in drawing, and may not be to scale. Drawing to be printed in colour.		
		NO WORKS
NEW WALL FINISHES		
	SK01	EXISTING SKIRTING: PAINT FINISH SPEC: CROWN TRADE CLEAN EXTREME - COLOUR TO MATCH - FARROW & BALL - BLACK BLUE NO.95
	SK02	PROPOSED SKIRTING: PAINT FINISH SPEC: CROWN TRADE CLEAN EXTREME - COLOUR TO MATCH - FARROW & BALL - BLACK BLUE NO.95
	SK03	EXISTING SKIRTING: PAINT FINISH SPEC: CROWN TRADE CLEAN EXTREME - COLOUR TO MATCH - LITTLE GREENE-SLAKED LIME MID
	SK04	PROPOSED SKIRTING: PAINT FINISH SPEC: CROWN TRADE CLEAN EXTREME - COLOUR TO MATCH - LITTLE GREENE-SLAKED LIME MID

REV	DATE	DESCRIPTION	DRAWN	CHECKED
-	29.04.26	FIRST ISSUE	JV	MY

BLOK PROJECTS

PROJECT
Wittington Investments
40 Princess Street
Manchester

DRAWING REFERENCE
SIXTH FLOOR
SKIRTING FINISHES PLAN

DRAWN	CHECKED	SHEET No		
JV	MY	06-SKFIN		
STAGE	REV	JOB REFERENCE	DRAWING SCALE	DATE
-	-	BLOK-E25142	1:100 @A1	28/04/26

WEBSITE : www.blokprojects.com
TELEPHONE : +44 (0)161 452 3668
EMAIL : info@blokprojects.com