

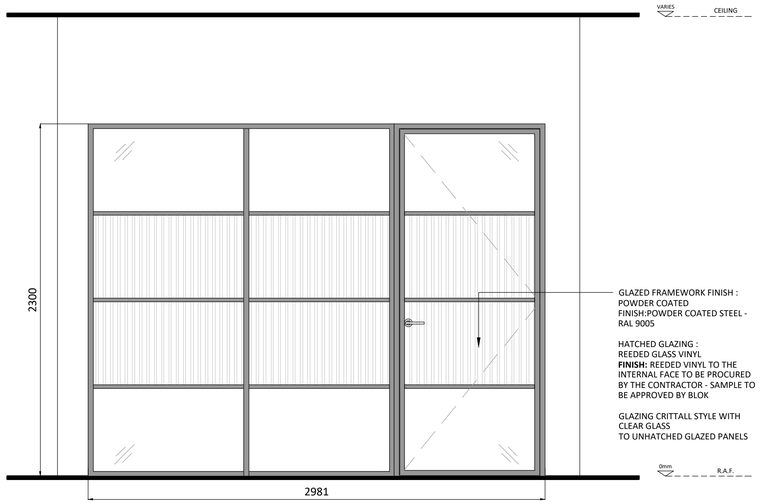


G06.01

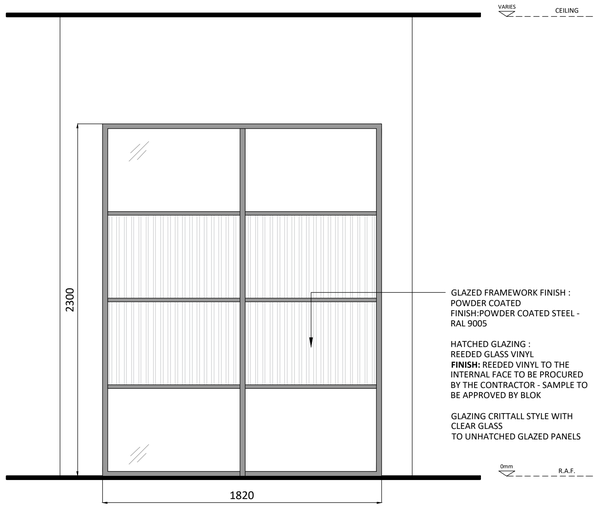

G06.02

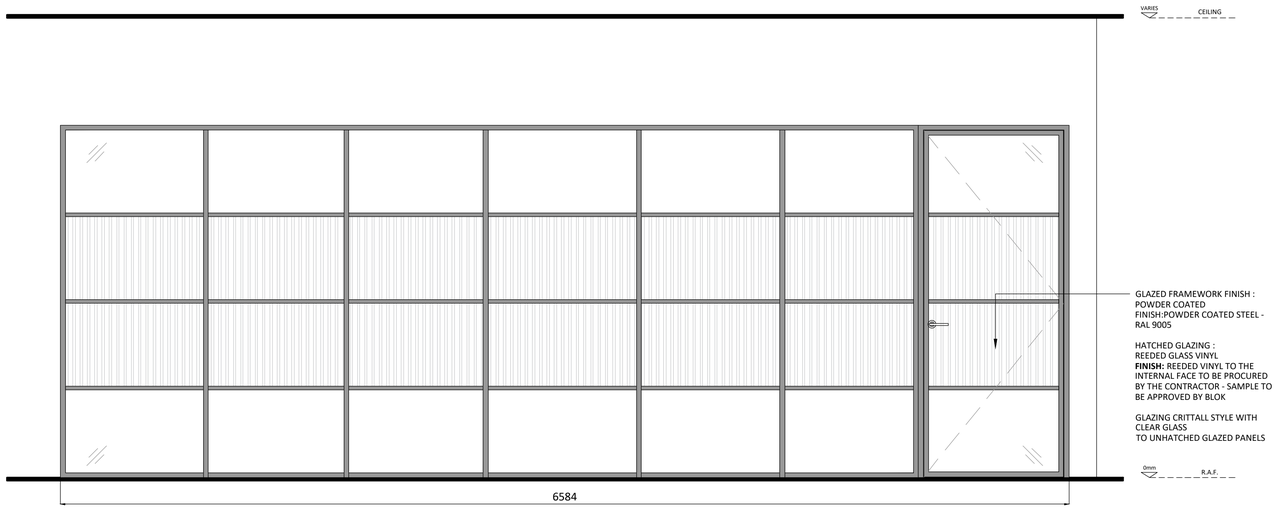

G06.3

NOTES

ORIGINAL A1

DO NOT SCALE FROM THIS DRAWING.
ALL DIMENSIONS TO BE CHECKED ON SITE.
(DRAWINGS MAYBE SCALED FOR LOCAL AUTHORITY & PLANNING PURPOSE ONLY)
COPYRIGHT PROTECTED.

PLANNING

CONSULTANT REFERENCES IN DRAWING:

STRUCTURAL - REF/REVISION

0 0.20 0.40 0.60 0.80 1.0m

Scale 1:20

REV	DATE	DESCRIPTION	DRAWN	CHECKED
-	29.04.26	FIRST ISSUE	JV	MY

BLOK PROJECTS

PROJECT
Wittington Investments
40 Princess Street
Manchester

DRAWING REFERENCE
ALL FLOOR
EASTERN HOUSE GLASS OPENINGS SH4

DRAWN	CHECKED	SHEET No		
JV	MY	ALL-EH-GOS-SH4		
STAGE	REV	JOB REFERENCE	DRAWING SCALE	DATE
-	-	BLOK-E25142	1:20 @A1	28/04/26

WEBSITE : www.blokprojects.com
TELEPHONE : +44 (0)161 452 3668
EMAIL : info@blokprojects.com