

GLAZED OPENINGS SCHEDULE

REFERENCE	LOCATION	DOOR	TYPE	STRUCTURAL OPENING W/H DOOR	FIRE RATING (SMOKE SEAL)	DETAILS / COMMENTS
G-01.1	MEETING ROOM	Y	G1	2300MM	-	
G-01.2	MEETING ROOM	Y	G1	2300MM	-	
G-01.3	MEETING ROOM	Y	G1	2300MM	-	
G01.01	MEETING ROOM	Y	G1	2300MM	-	
G01.02	MEETING ROOM	Y	G1	2300MM	-	
G01.03	MEETING ROOM	Y	G1	2300MM	-	
G03.01	MEETING ROOM	Y	G1	2300MM	-	
G03.02	MEETING ROOM	Y	G1	2300MM	-	
G03.03	MEETING ROOM	Y	G1	2300MM	-	
G05.01	MEETING ROOM	Y	G1	2300MM	-	
G05.02	MEETING ROOM	Y	G1	2300MM	-	
G05.03	MEETING ROOM	Y	G1	2300MM	-	
G09.01	MEETING ROOM	Y	G1	2300MM	-	
G09.02	MEETING ROOM	Y	G1	2300MM	-	
G09.03	MEETING ROOM	Y	G1	2300MM	-	

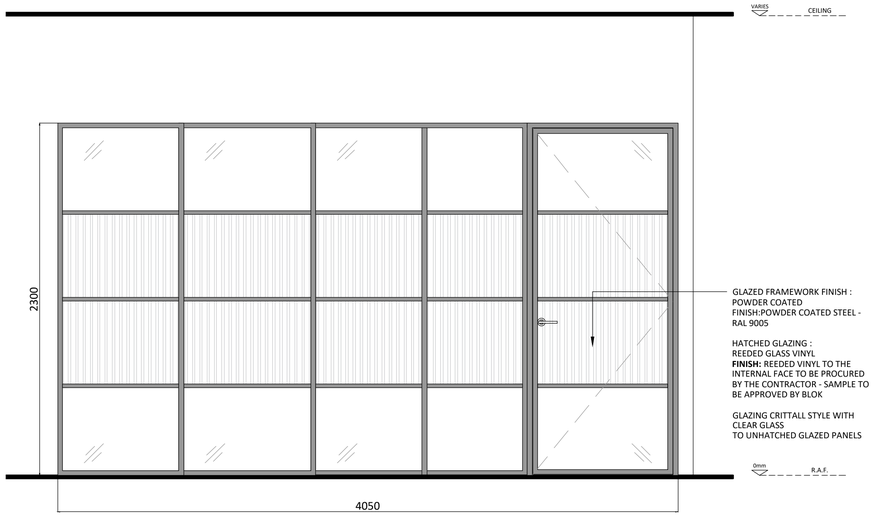

G-01.1

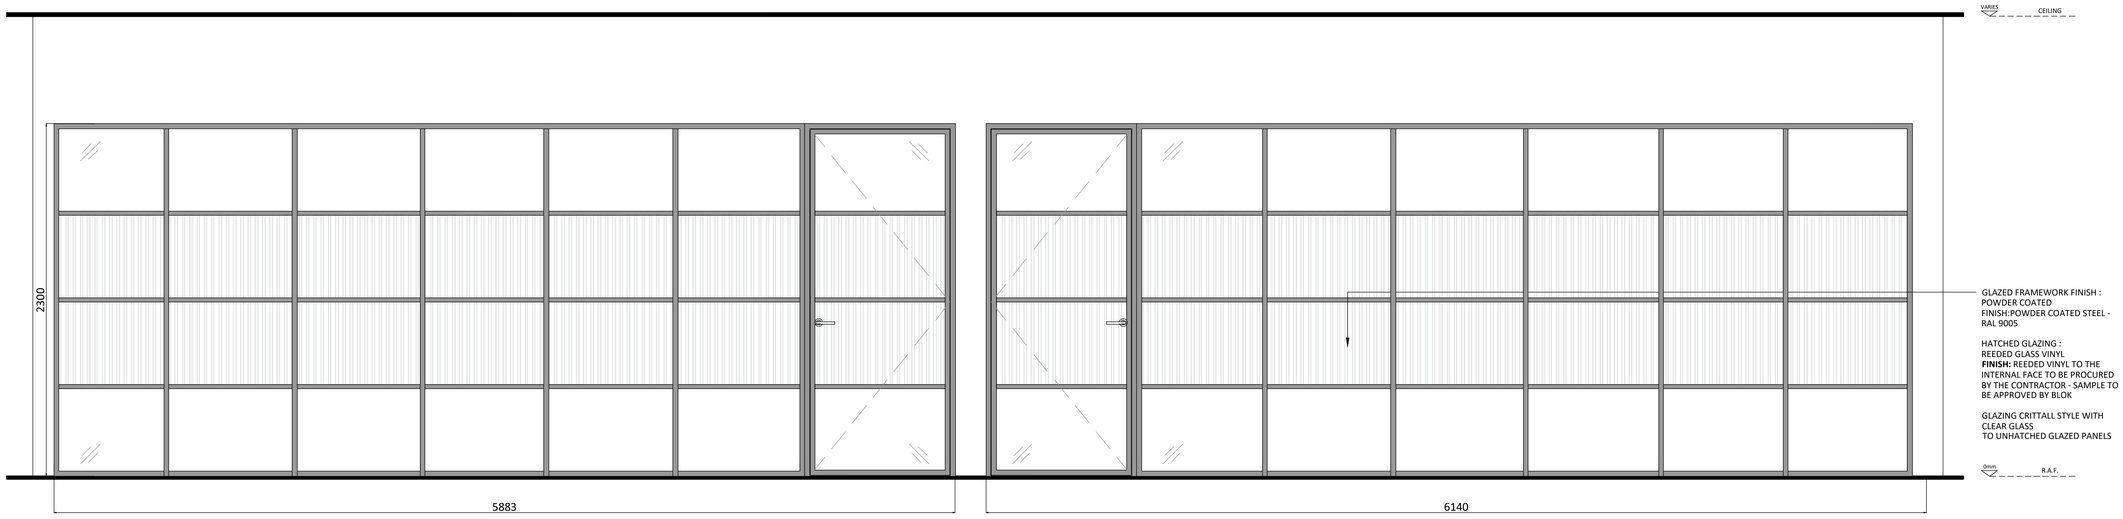

G-01.2 G-01.3

NOTES

ORIGINAL A1

DO NOT SCALE FROM THIS DRAWING.
ALL DIMENSIONS TO BE CHECKED ON SITE.
(DRAWINGS MAYBE SCALED FOR LOCAL AUTHORITY & PLANNING PURPOSE ONLY)
COPYRIGHT PROTECTED.

PLANNING

CONSULTANT REFERENCES IN DRAWING:

STRUCTURAL - REF/REVISION

0 0.20 0.40 0.60 0.80 1.0m

Scale 1:20

REV	DATE	DESCRIPTION	DRAWN	CHECKED
-	29.04.26	FIRST ISSUE	JV	MY

BLOK PROJECTS

PROJECT
Wittington Investments
40 Princess Street
Manchester

DRAWING REFERENCE
ALL FLOOR
LANGLEY HOUSE GLASS OPENINGS SH1

DRAWN	CHECKED	SHEET No		
JV	MY	ALL-LH-GOS-SH1		
STAGE	REV	JOB REFERENCE	DRAWING SCALE	DATE
-	-	BLOK-E25142	1:20 @A1	28/04/26

WEBSITE : www.blokprojects.com
TELEPHONE : +44 (0)161 452 3668
EMAIL : info@blokprojects.com