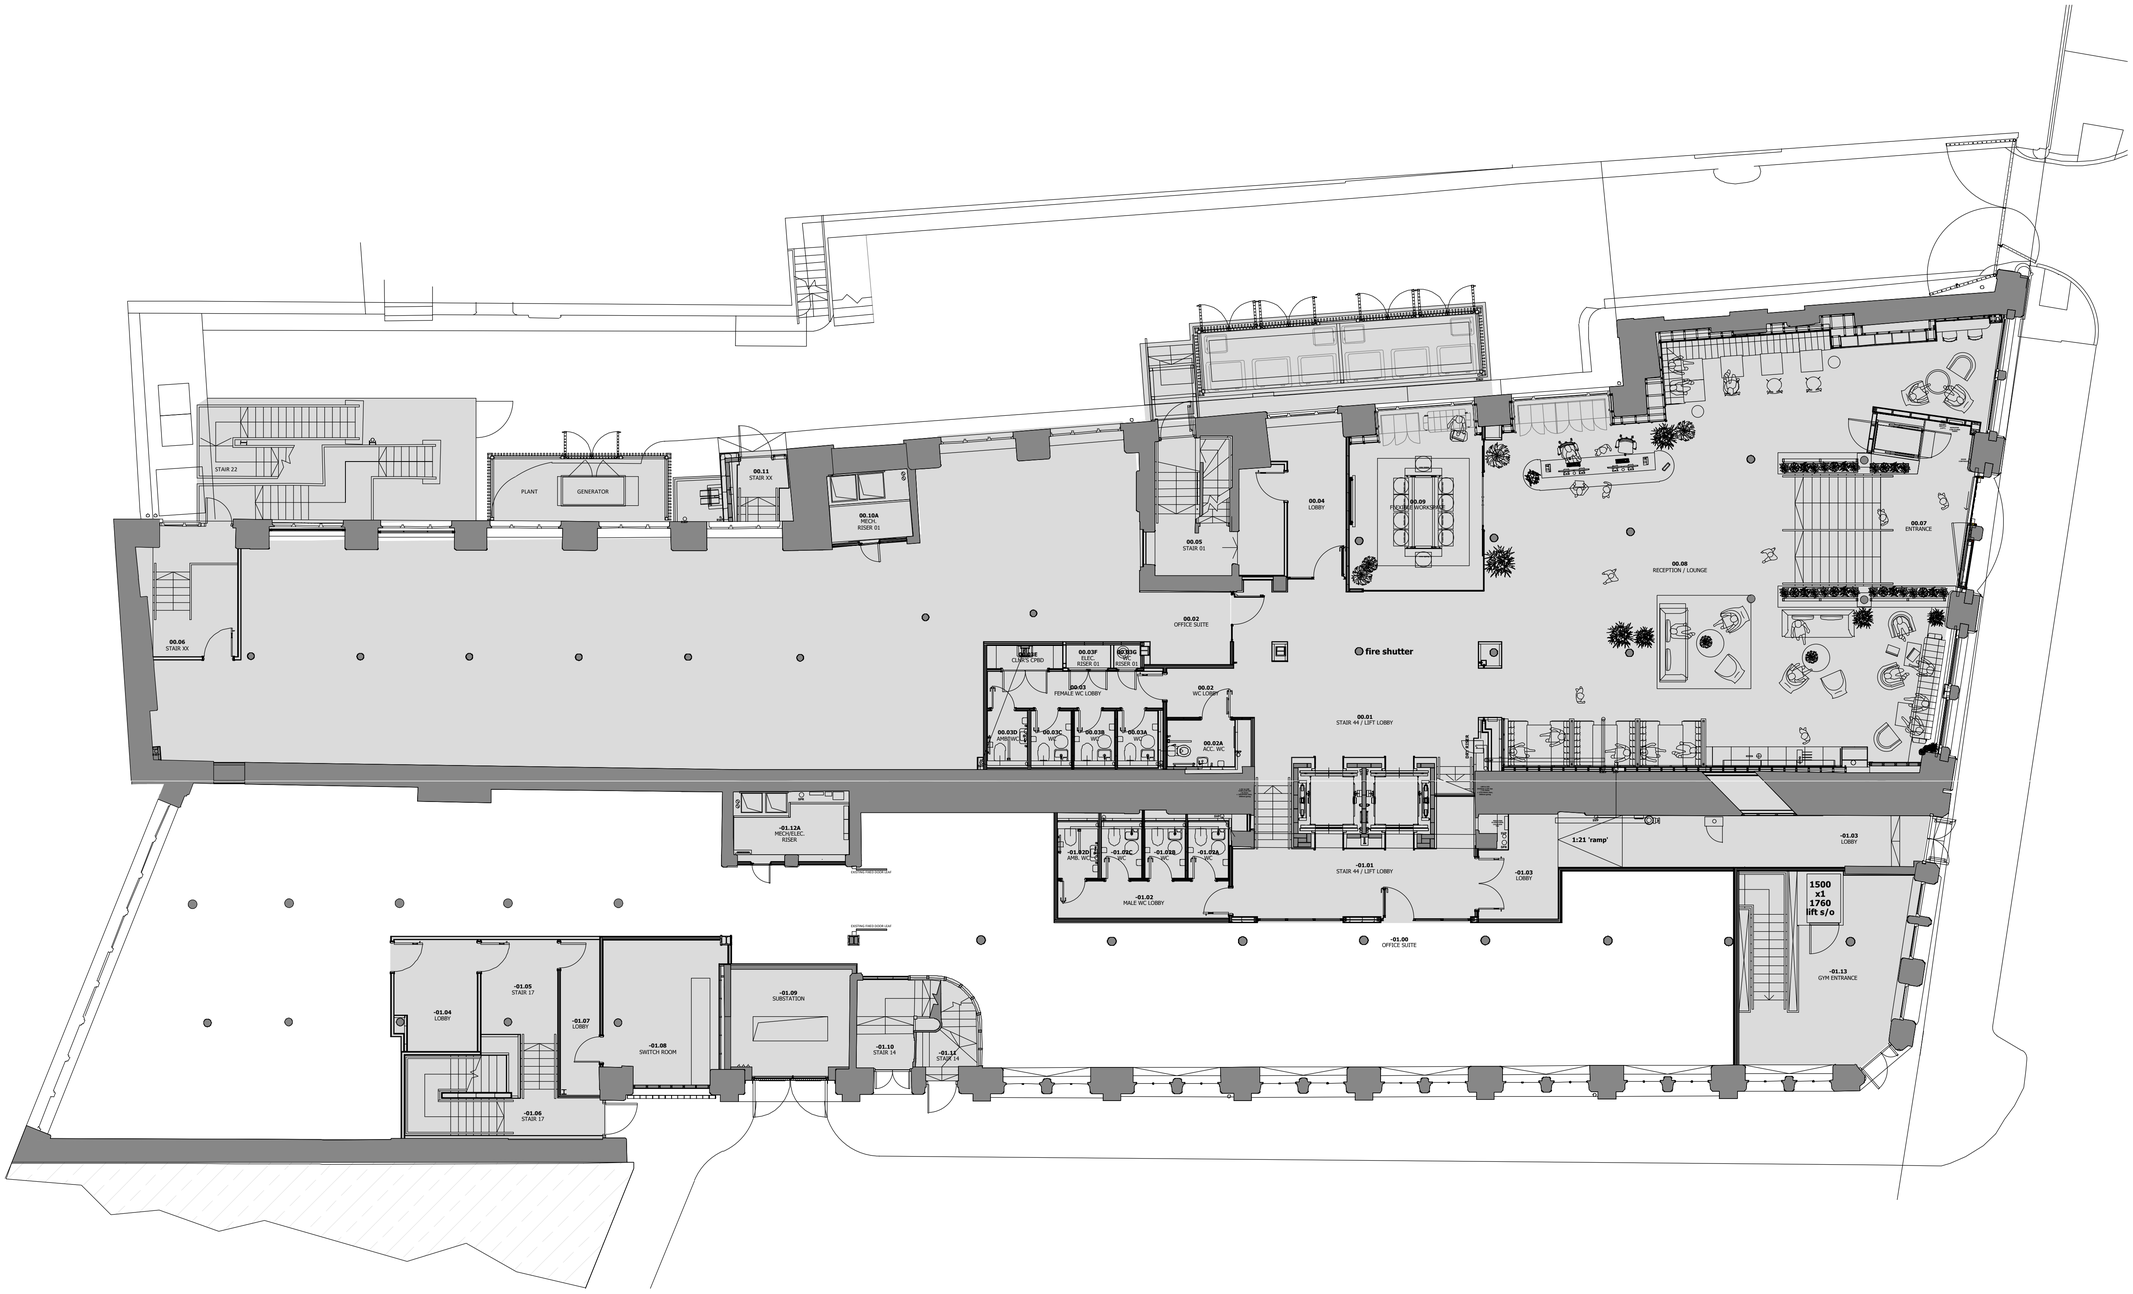


LEVEL -01 (1:100)

NOTES

ORIGINAL A1

DO NOT SCALE FROM THIS DRAWING.
ALL DIMENSIONS TO BE CHECKED ON SITE.
(DRAWINGS MAYBE SCALED FOR LOCAL AUTHORITY & PLANNING PURPOSE ONLY)
COPYRIGHT PROTECTED.

PLANNING

CONSULTANT REFERENCES IN DRAWING:

STRUCTURAL - REF/REVISION

0 0.5 1.0 2.0 3.0 4.0 5.0m

Scale 1:100

REV	DATE	DESCRIPTION	DRAWN	CHECKED
-	29.04.26	FIRST ISSUE	JV	MY

BLOK PROJECTS

PROJECT
Wittington Investments
40 Princess Street
Manchester

DRAWING REFERENCE
LOWER GROUND FLOOR
EXISTING PLAN

DRAWN	CHECKED	SHEET No		
JV	MY	-01-EX		
STAGE	REV	JOB REFERENCE	DRAWING SCALE	DATE
-	-	BLOK-E25142	1:100 @A1	28/04/26

WEBSITE : www.blokprojects.com
TELEPHONE : +44 (0)161 452 3668
EMAIL : info@blokprojects.com