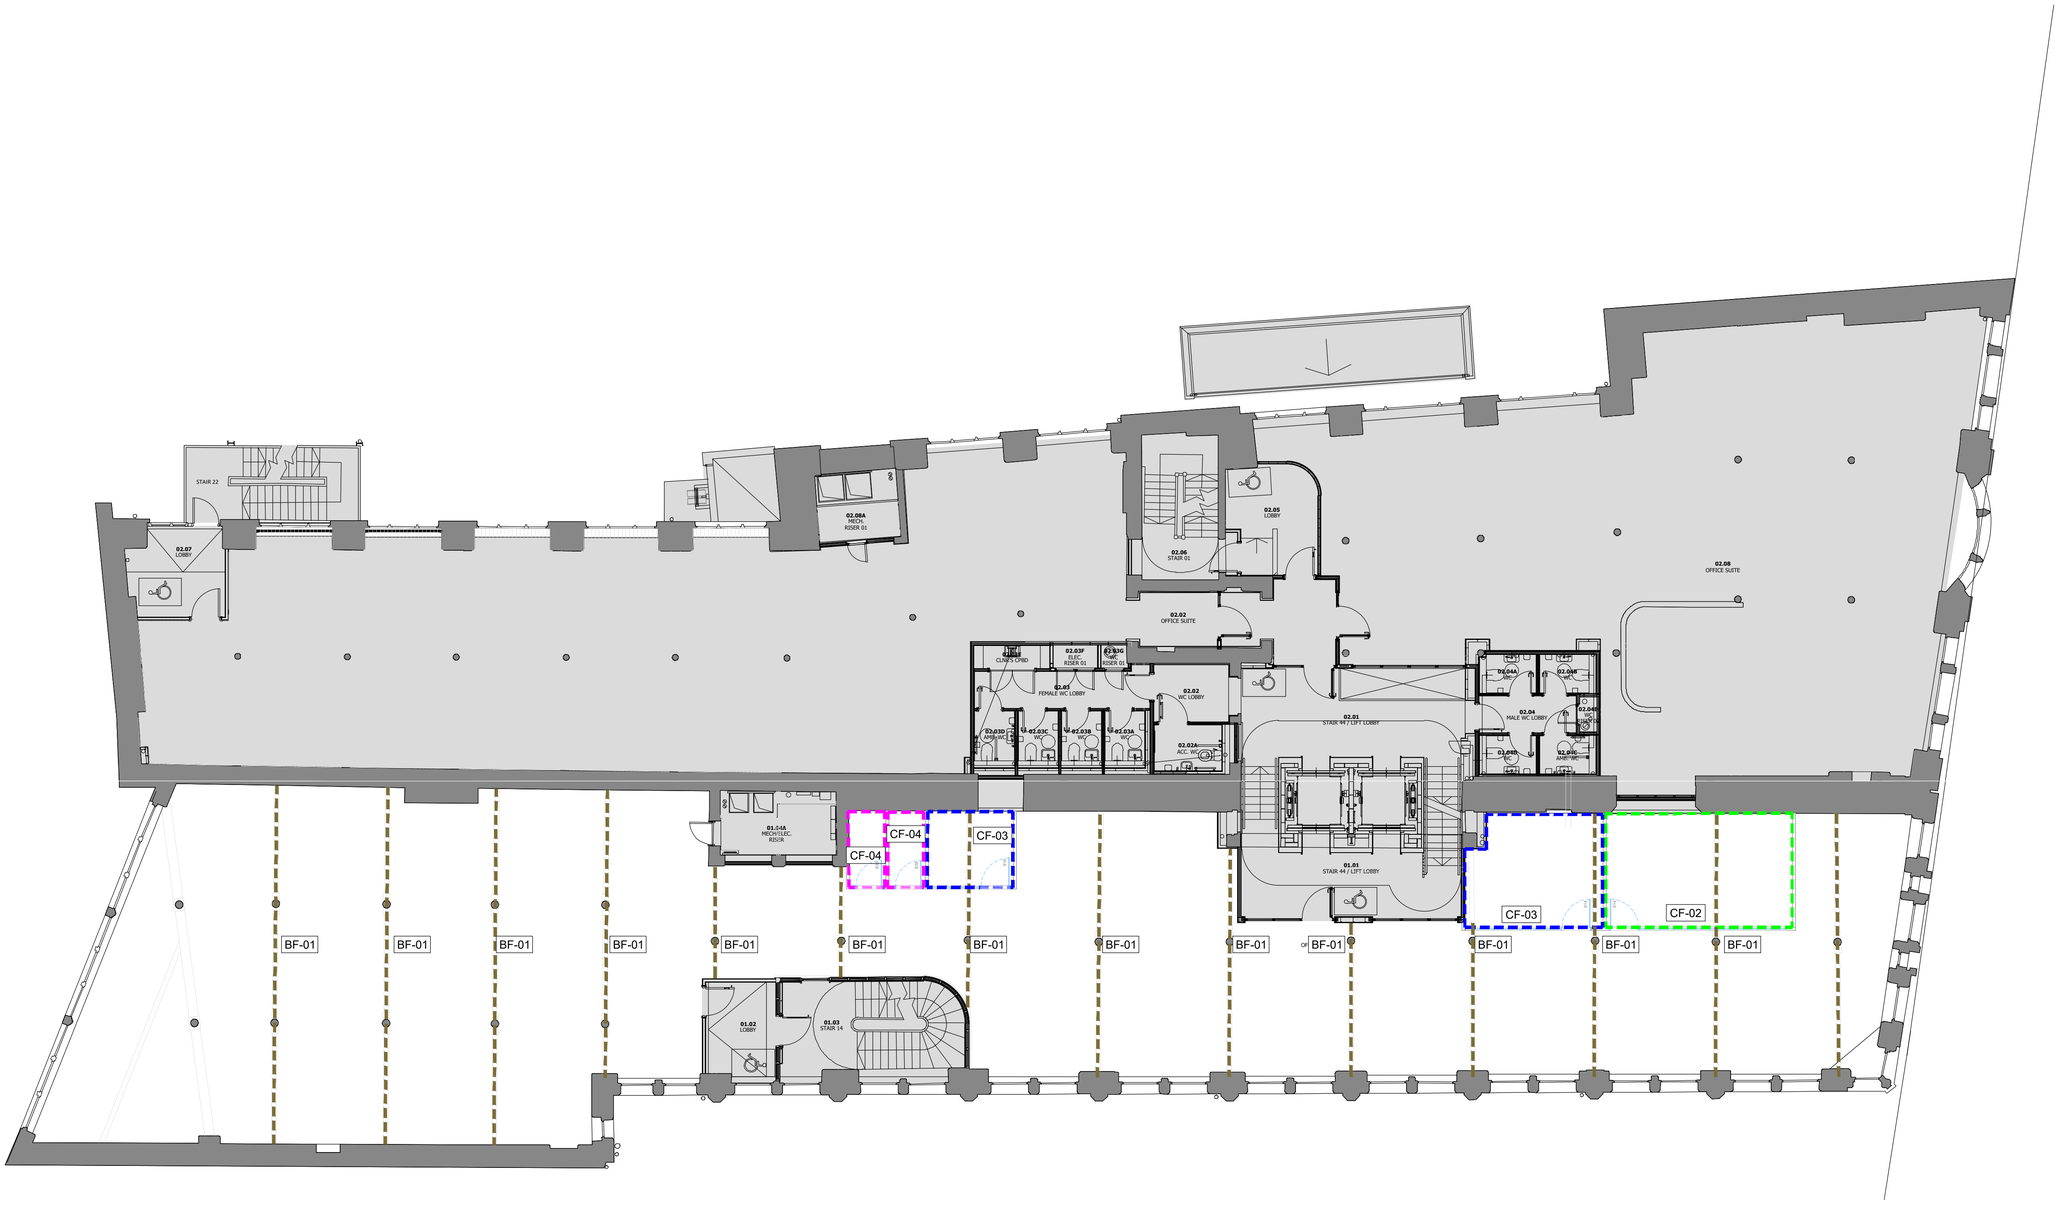


LEVEL 01 (1:100)

NOTES

ORIGINAL A1

DO NOT SCALE FROM THIS DRAWING.
ALL DIMENSIONS TO BE CHECKED ON SITE.
(DRAWINGS MAYBE SCALED FOR LOCAL AUTHORITY & PLANNING PURPOSE ONLY)
COPYRIGHT PROTECTED.

PLANNING

CONSULTANT REFERENCES IN DRAWING:

STRUCTURAL - REF/REVISION

0 0.5 1.0 2.0 3.0 4.0 5.0m

Scale 1:100

CEILING FINISHES KEY:

Some symbols shown may not appear in drawing, and may not be to scale. Drawing to be printed in colour.

NO WORKS

EXISTING CEILINGS

Existing timber ceiling

Existing area of exposed / MF plasterboard ceiling

NEW CEILINGS

CTY-01 — CTY-01 - Supply and install new standard plasterboard MF ceiling.

CEILINGS FINISH

CF-01 — CF.01 - PAINT (refer to finishes schedule)

CF-02 — CF.02 - PAINT (refer to finishes schedule)

CF-03 — CF.03 - PAINT (refer to finishes schedule)

CF-04 — CF.04 - PAINT (refer to finishes schedule)

BF-01 — BF.01 - EXISTING BEAM PAINTED (refer to finishes schedule)

NOTES:
WHERE EXISTING TIMBER BEAMS ARE EXPOSED, EXISTING FINISHES ARE TO BE RETAINED. FIRE CONSULTANT TO ADVISE IF ADDITIONAL TREATMENT IS REQUIRED TO ENSURE SUFFICIENT FIRE RESISTANCE BETWEEN FLOORS
EXISTING SERVICES ALL TO REMAIN AS EXISTING FINISH

REV	DATE	DESCRIPTION	DRAWN	CHECKED
-	29.04.26	FIRST ISSUE	JV	MY

BLOK PROJECTS

PROJECT
Wittington Investments
40 Princess Street
Manchester

DRAWING REFERENCE
FIRST FLOOR
CEILING FINISHES PLAN

DRAWN	CHECKED	SHEET No		
JV	MY	01-CFIN		
STAGE	REV	JOB REFERENCE	DRAWING SCALE	DATE
-	-	BLOK-E25142	1:100 @A1	28/04/26

WEBSITE : www.blokprojects.com
TELEPHONE : +44 (0)161 452 3668
EMAIL : info@blokprojects.com