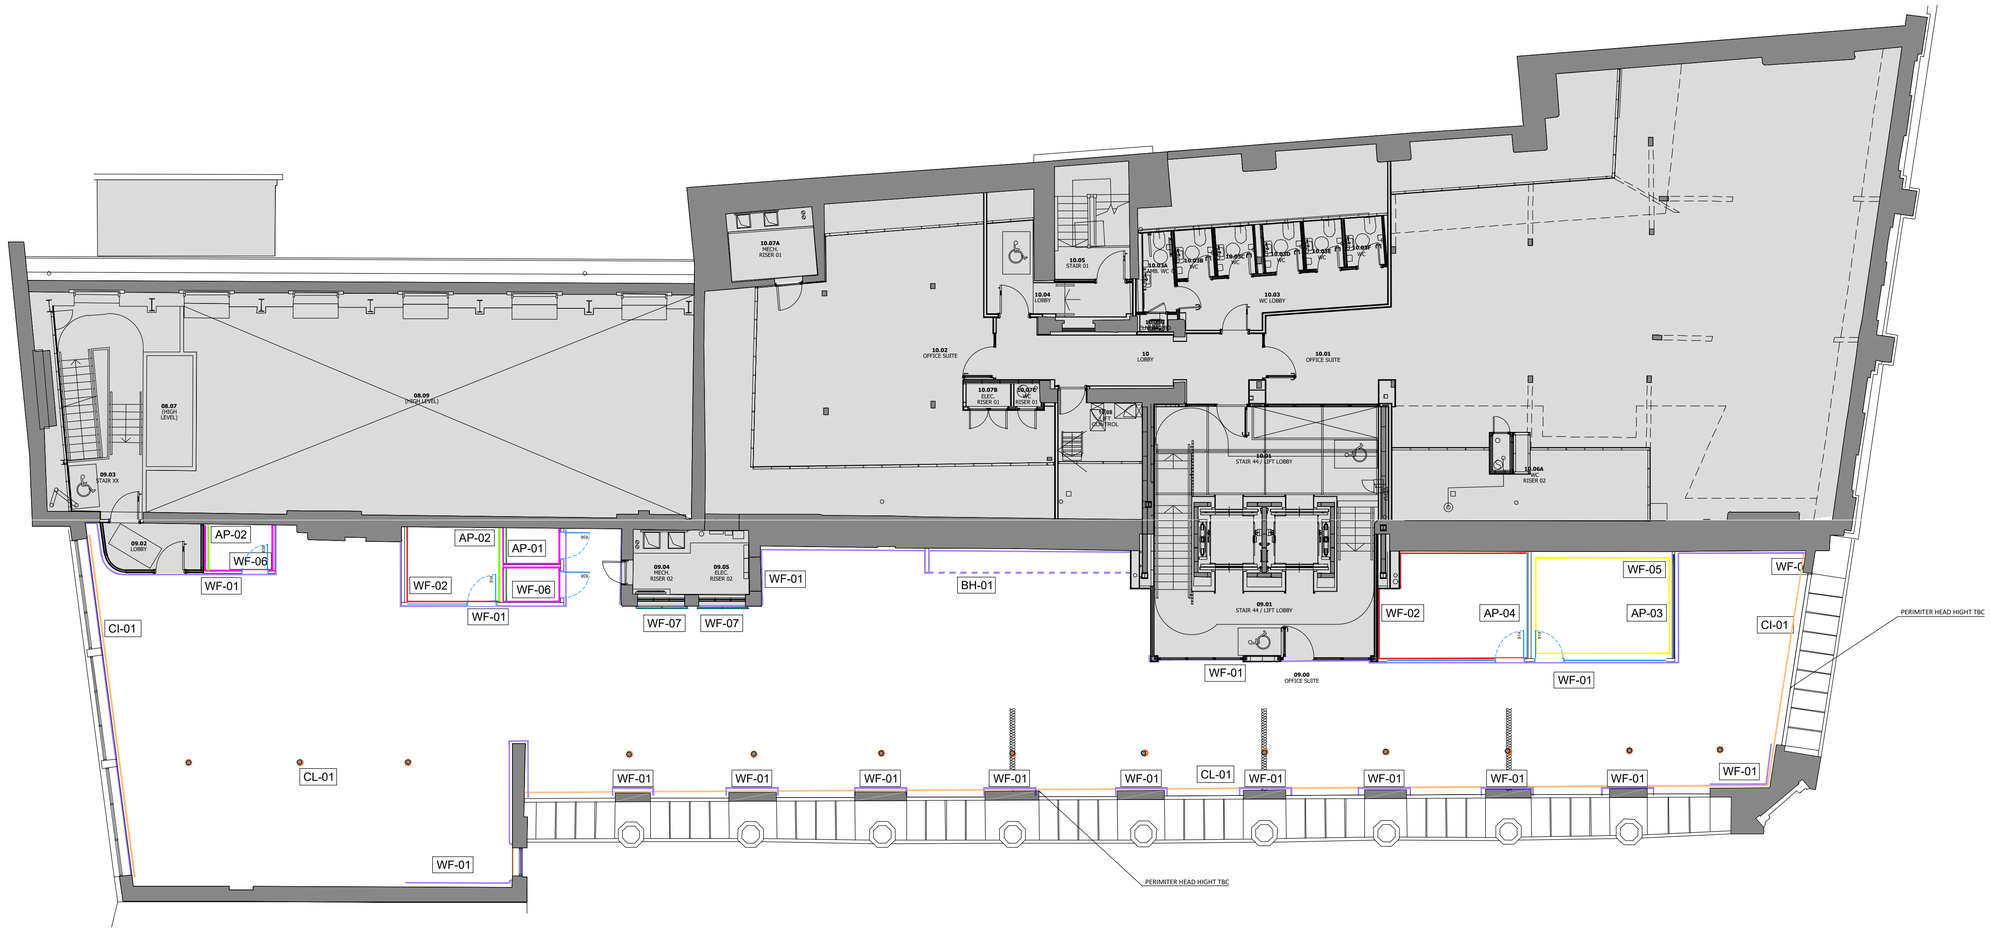


LEVEL 09 (1:100)

NOTES

ORIGINAL A1

DO NOT SCALE FROM THIS DRAWING.
ALL DIMENSIONS TO BE CHECKED ON SITE.
(DRAWINGS MAYBE SCALED FOR LOCAL AUTHORITY & PLANNING PURPOSE ONLY)
COPYRIGHT PROTECTED.

PLANNING

CONSULTANT REFERENCES IN DRAWING:

STRUCTURAL - REF/REVISION

0 0.5 1.0 2.0 3.0 4.0 5.0m

Scale 1:100

WALL FINISHES KEY:

Some symbols shown may not appear in drawing, and may not be to scale. Drawing to be printed in colour.

NO WORKS

NEW WALL FINISHES

WF01	WALL FINISH	PAINT (refer to finishes schedule)
WF02	WALL FINISH	PAINT (refer to finishes schedule)
WF04	WALL FINISH	PAINT (refer to finishes schedule)
WF05	WALL FINISH	PAINT (refer to finishes schedule)
WF06	WALL FINISH	PAINT (refer to finishes schedule)
WF07	WALL FINISH	EXISTING FEATURE DOORS: PAINT (refer to finishes schedule)
CL01	COLUMN FINISH	COLUMN TO RECEIVE PAINTED FINISH. (refer to finishes schedule)
AP01	ACOUSTIC FINISH	ACOUSTIC PANELLING (refer to finishes schedule)
AP02	ACOUSTIC FINISH	ACOUSTIC PANELLING (refer to finishes schedule)
AP03	ACOUSTIC FINISH	ACOUSTIC PANELLING (refer to finishes schedule)
AP04	ACOUSTIC FINISH	ACOUSTIC PANELLING (refer to finishes schedule)
CI01	WINDOW CILL	EXISTING WINDOW CILL: PAINT (refer to finishes schedule)
BH01	BULKHEAD FINISH	WALL TO RECEIVE PAINTED FINISH. (refer to finishes schedule)

REV	DATE	DESCRIPTION	DRAWN	CHECKED
-	29.04.26	FIRST ISSUE	JV	MY

BLOK PROJECTS

PROJECT
Wittington Investments
40 Princess Street
Manchester

DRAWING REFERENCE
NINTH FLOOR
WALL FINISHES PLAN

DRAWN	CHECKED	SHEET No		
JV	MY	09-WFIN		
STAGE	REV	JOB REFERENCE	DRAWING SCALE	DATE
-	-	BLOK-E25142	1:100 @A1	28/04/26

WEBSITE : www.blokprojects.com
TELEPHONE : +44 (0)161 452 3668
EMAIL : info@blokprojects.com