
LEVEL 04 (1:100)

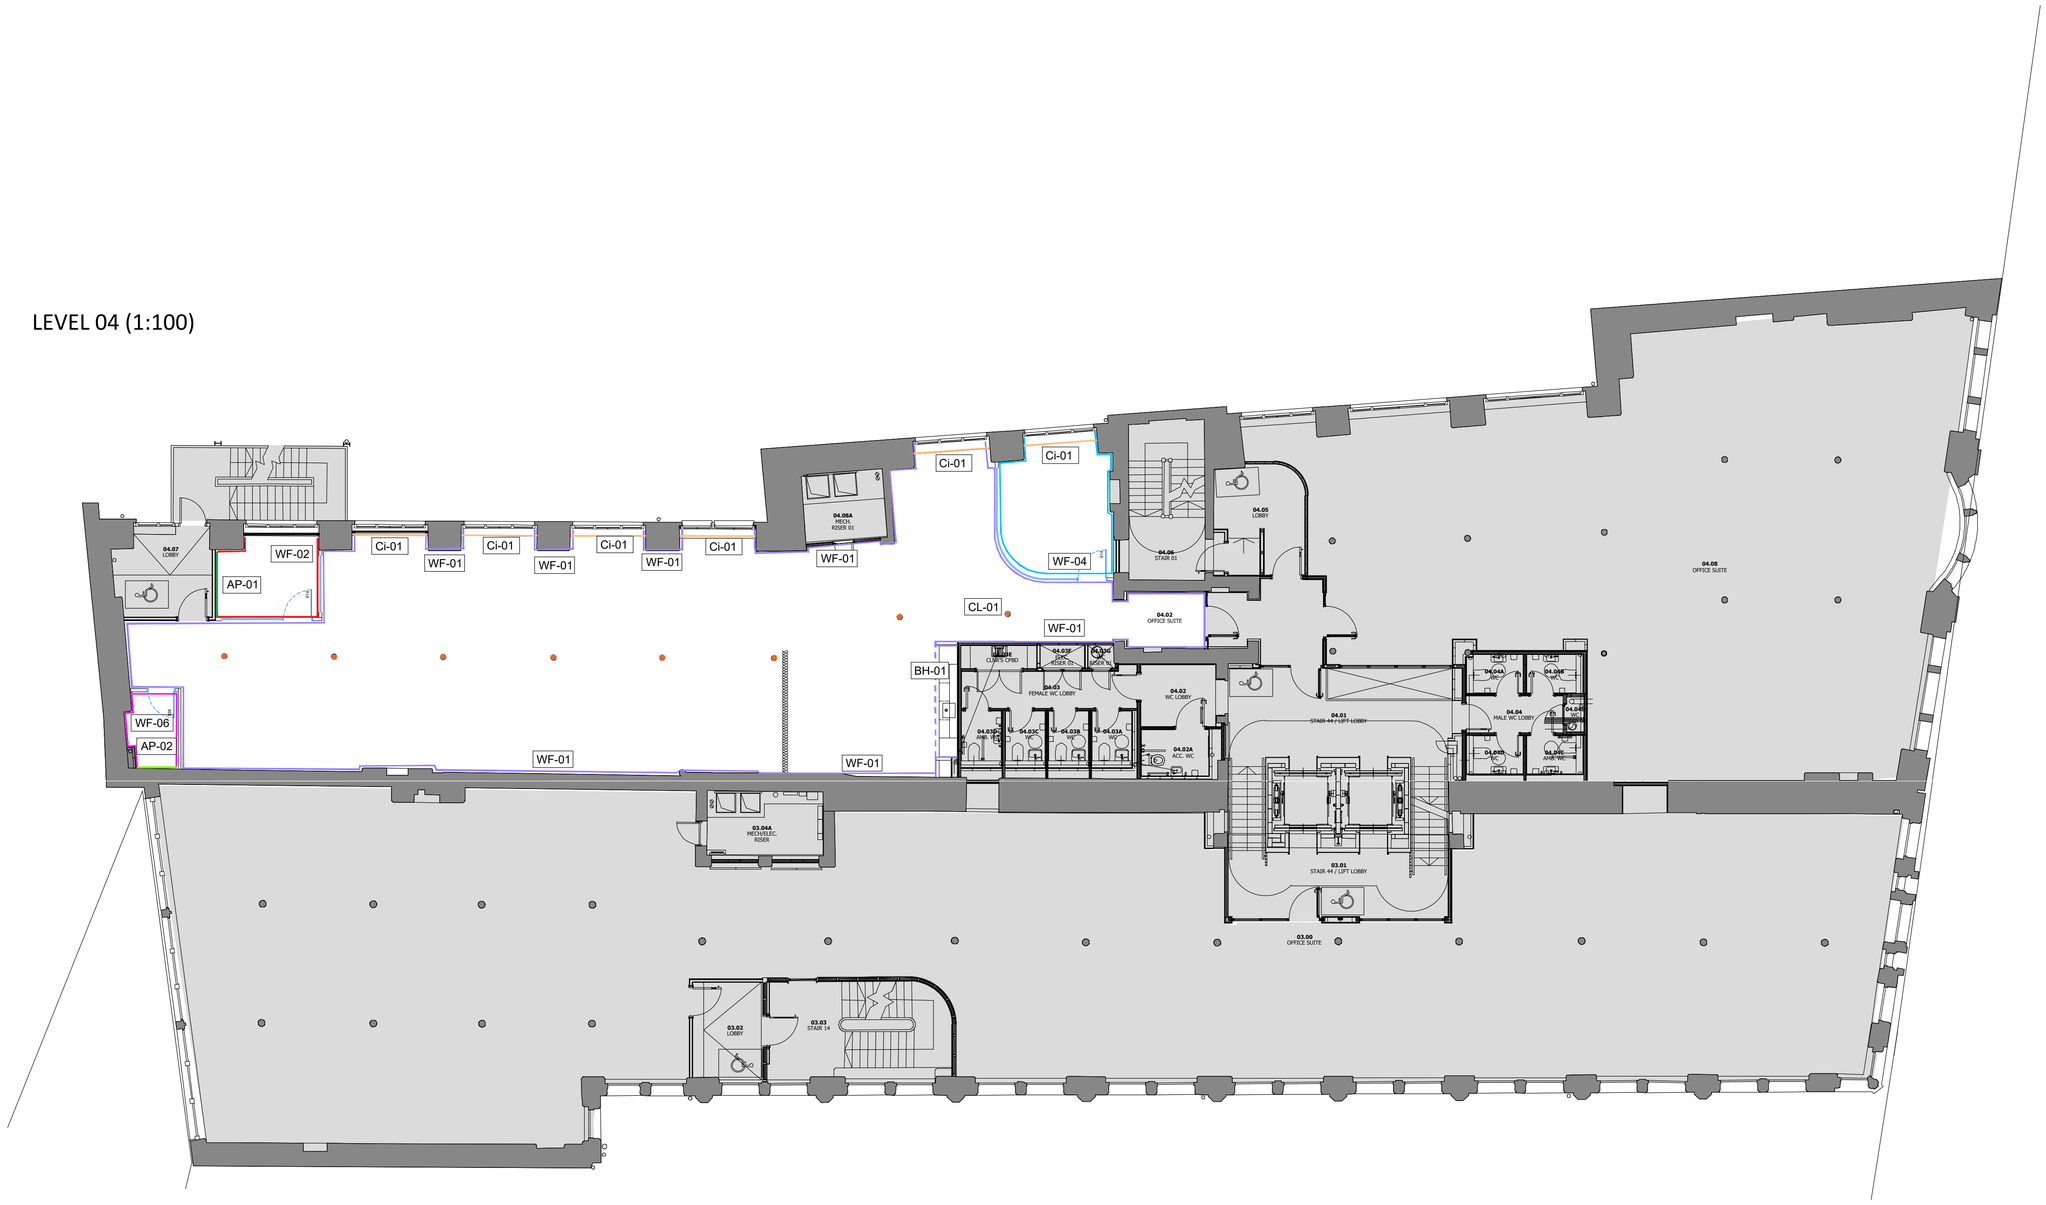

NOTES

ORIGINAL A1

DO NOT SCALE FROM THIS DRAWING.
ALL DIMENSIONS TO BE CHECKED ON SITE.
(DRAWINGS MAYBE SCALED FOR LOCAL AUTHORITY & PLANNING PURPOSE ONLY)
COPYRIGHT PROTECTED.

PLANNING

CONSULTANT REFERENCES IN DRAWING:

STRUCTURAL - REF/REVISION

0 0.5 1.0 2.0 3.0 4.0 5.0m

Scale 1:100

WALL FINISHES KEY:

Some symbols shown may not appear in drawing, and may not be to scale. Drawing to be printed in colour.

NO WORKS

NEW WALL FINISHES

WF01 (WALL FINISH)	PAINT	(refer to finishes schedule)
WF02 (WALL FINISH)	PAINT	(refer to finishes schedule)
WF04 (WALL FINISH)	PAINT	(refer to finishes schedule)
WF05 (WALL FINISH)	PAINT	(refer to finishes schedule)
WF06 (WALL FINISH)	PAINT	(refer to finishes schedule)
WF07 (WALL FINISH)	EXISTING FEATURE DOORS: PAINT	(refer to finishes schedule)
CL01 (COLUMN FINISH)	COLUMN TO RECEIVE PAINTED FINISH.	(refer to finishes schedule)
AP01 (ACOUSTIC FINISH)	ACOUSTIC PANELLING	(refer to finishes schedule)
AP02 (ACOUSTIC FINISH)	ACOUSTIC PANELLING	(refer to finishes schedule)
AP03 (ACOUSTIC FINISH)	ACOUSTIC PANELLING	(refer to finishes schedule)
AP04 (ACOUSTIC FINISH)	ACOUSTIC PANELLING	(refer to finishes schedule)
CI01 (WINDOW CILL)	EXISTING WINDOW CILL: PAINT	(refer to finishes schedule)
BH01 (BULKHEAD FINISH)	WALL TO RECEIVE PAINTED FINISH.	(refer to finishes schedule)

REV	DATE	DESCRIPTION	DRAWN	CHECKED
-	29.04.26	FIRST ISSUE	JV	MY

BLOK PROJECTS

PROJECT
Wittington Investments
40 Princess Street
Manchester

DRAWING REFERENCE
FOURTH FLOOR
WALL FINISHES PLAN

DRAWN	CHECKED	SHEET No		
JV	MY	04-WFIN		
STAGE	REV	JOB REFERENCE	DRAWING SCALE	DATE
-	-	BLOK-E25142	1:100 @A1	28/04/26

WEBSITE : www.blokprojects.com
TELEPHONE : +44 (0)161 452 3668
EMAIL : info@blokprojects.com