NOTES

ORIGINAL A1

DO NOT SCALE FROM THIS DRAWING.
ALL DIMENSIONS TO BE CHECKED ON SITE.
(DRAWINGS MAYBE SCALED FOR LOCAL AUTHORITY & PLANNING PURPOSE ONLY)
COPYRIGHT PROTECTED.

PLANNING

CONSULTANT REFERENCES IN DRAWING:


STRUCTURAL - REF/REVISION

0 0.20 0.40 0.60 0.80 1.0m


Scale 1:20

GLAZED OPENINGS SCHEDULE


REFERENCE	LOCATION	DOOR	TYPE	HEIGHT	FIRE RATING (SMOKE SEAL)	DETAILS / COMMENTS
G00.1	MEETING ROOM	Y	G1	2300MM	-	
G00.2	MEETING ROOM	N	G1	2300MM	-	
G00.3	MEETING ROOM	Y	G1	2300MM	-	
G02.01	MEETING ROOM	Y	G1	2300MM	-	
G02.02	MEETING ROOM	N	G1	2300MM	-	
G02.03	MEETING ROOM	Y	G1	2300MM	-	
G04.01	MEETING ROOM	Y	G1	2300MM	-	
G04.02	MEETING ROOM	N	G1	2300MM	-	
G04.03	MEETING ROOM	Y	G1	2300MM	-	
G06.01	MEETING ROOM	Y	G1	2300MM	-	
G06.02	MEETING ROOM	Y	G1	2300MM	-	
G06.03	MEETING ROOM	Y	G1	2300MM	-	
G06.04	MEETING ROOM	Y	G1	2300MM	-	

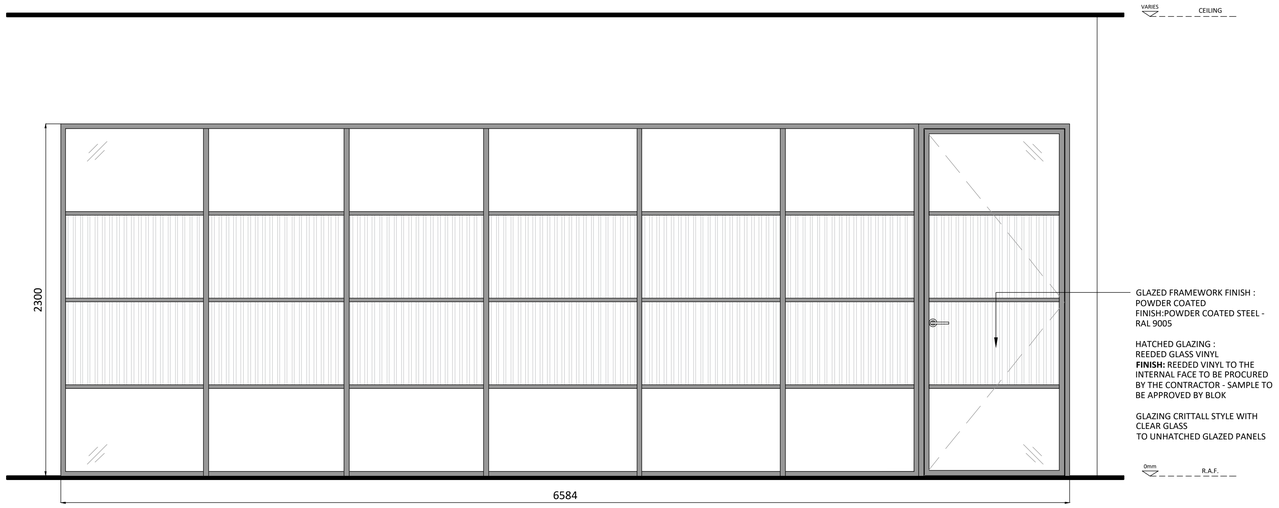

G-00.3

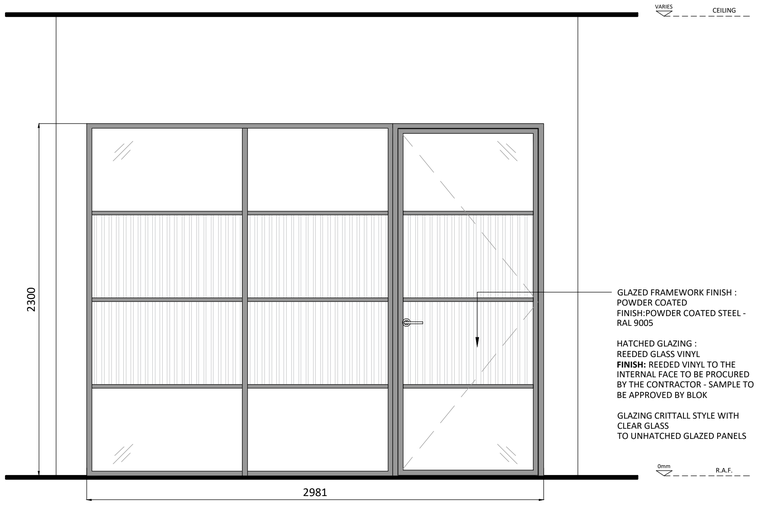

G00.1

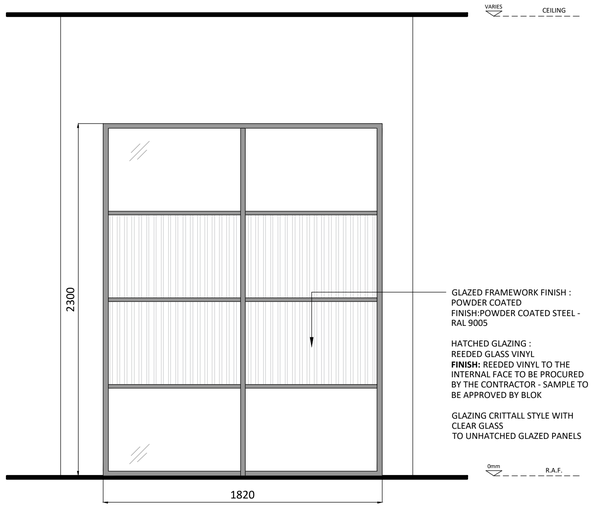

G-00.2

REV	DATE	DESCRIPTION	DRAWN	CHECKED
-	29.04.26	FIRST ISSUE	JV	MY

BLOK PROJECTS

PROJECT
Wittington Investments
40 Princess Street
Manchester

DRAWING REFERENCE
ALL FLOOR
EASTERN HOUSE GLASS OPENINGS SH1

DRAWN	CHECKED	SHEET No		
JV	MY	ALL-EH-GOS-SH1		
STAGE	REV	JOB REFERENCE	DRAWING SCALE	DATE
-	-	BLOK-E25142	1:20 @A1	28/04/26

WEBSITE : www.blokprojects.com
TELEPHONE : +44 (0)161 452 3668
EMAIL : info@blokprojects.com