
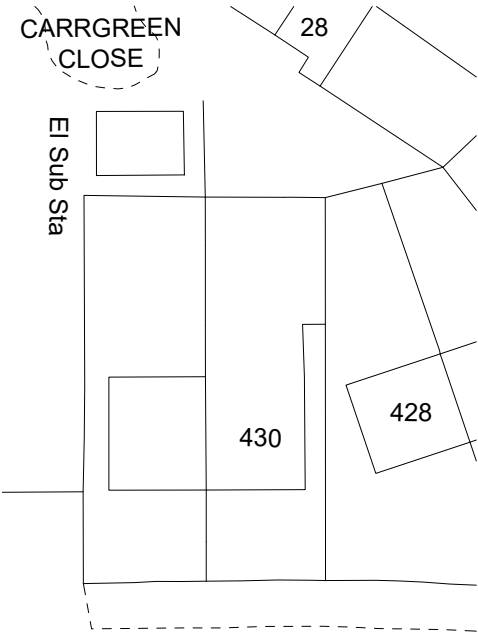
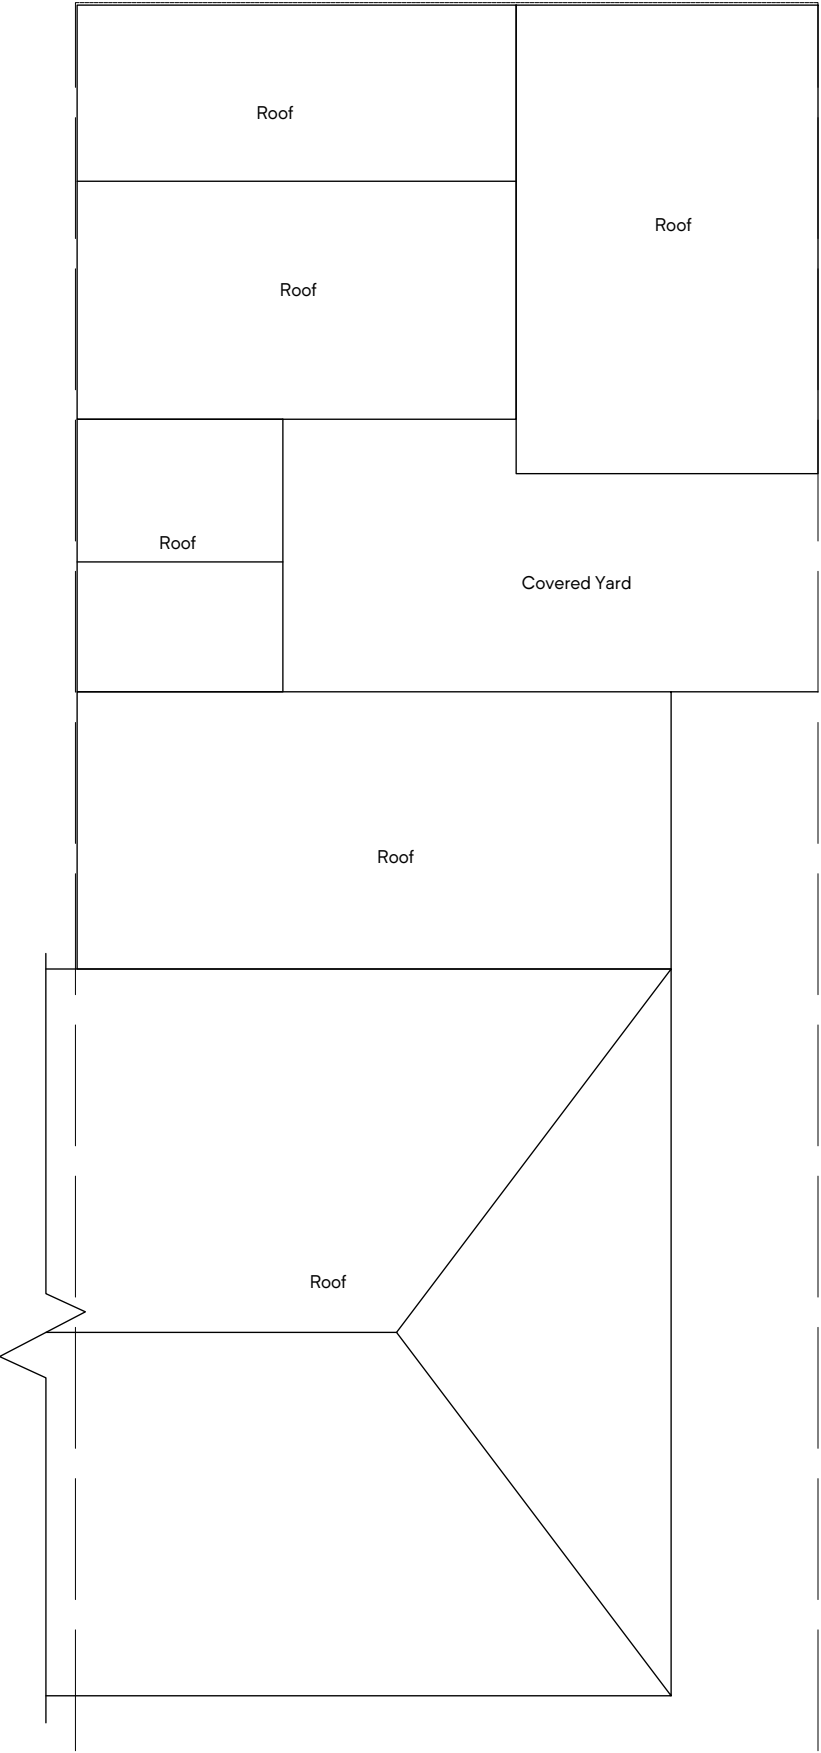


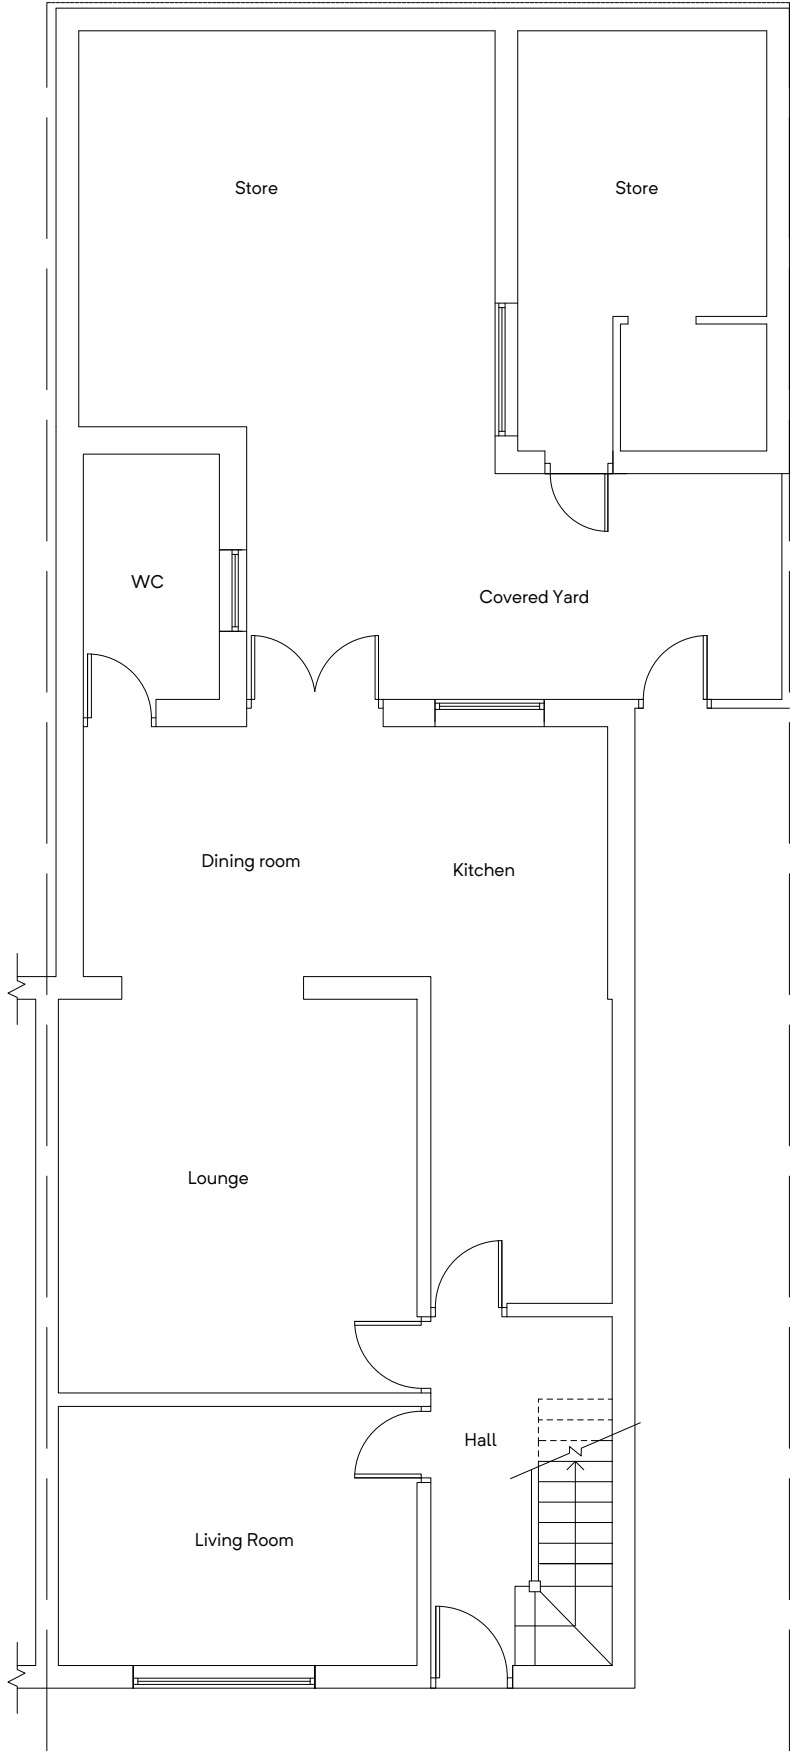

**SITE PLAN**  
(EXISTING)

**GROUND FLOOR PLAN**  
(EXISTING)


**ROOF PLAN**  
(EXISTING)

|   |                                           |                                          |
|---|-------------------------------------------|------------------------------------------|
| <b>Building Design Services</b><br><br>M.FAROOQ<br>418 Bury Road<br>Rochdale<br>OL11 5EU<br>01706 712231<br>0796 7605 763 | <b>For:</b>                               | <b>Scale:</b>                            |
|   | MR MUHAMMAD WAHEED ANWAR                  | (Plan)<br>1:100 @ A3                     |
|   | ALTERATION TO EXISTING OUTBUILDING/ROOF   | (Site Plan)<br>1:500 @ A3                |
|   | 430 Burnage lane<br>Manchester<br>M19 1LH | <u>Job No. &amp; Sheet</u><br><br>2377/1 |


bds




**SIDE ELEVATION**  
(EXISTING)

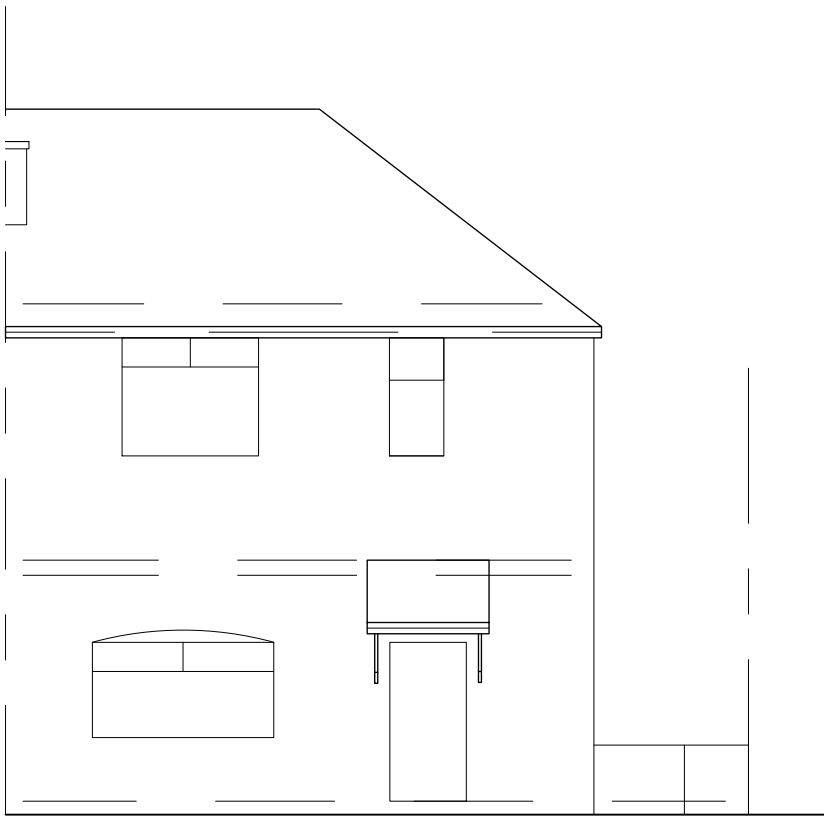

**FRONT ELEVATION**  
(EXISTING)

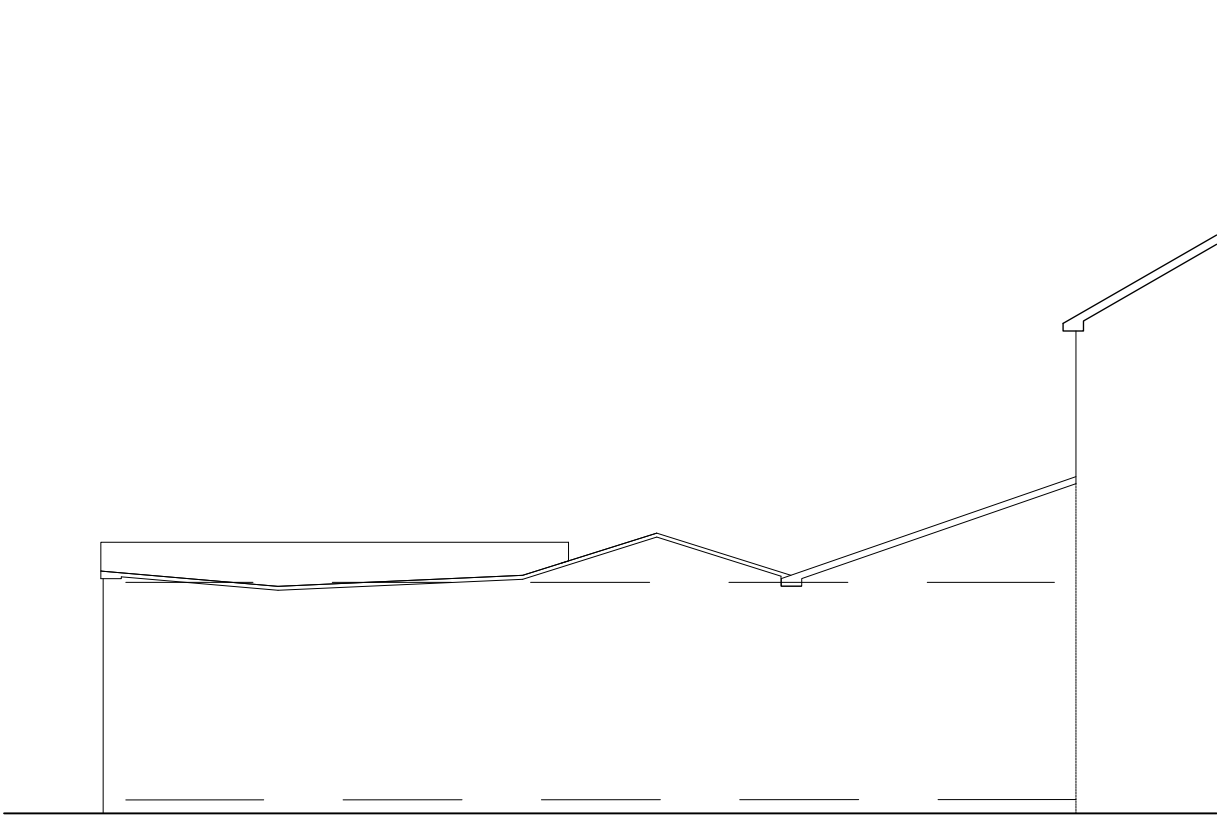

**SIDE ELEVATION**  
(EXISTING)

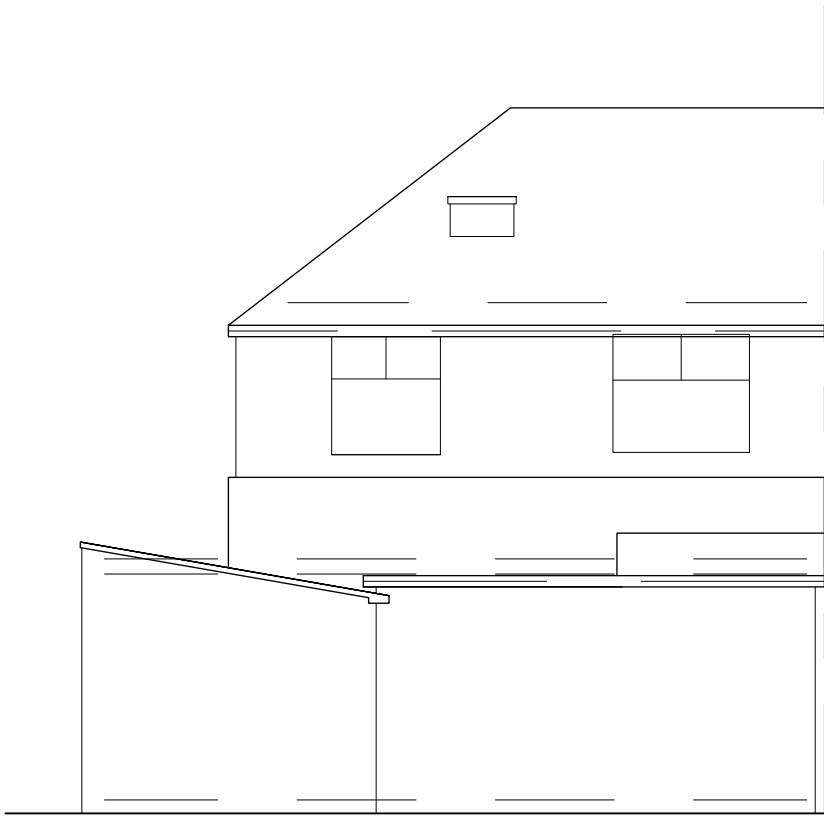

**REAR ELEVATION**  
(EXISTING)

**Building Design Services**

M.FAROOQ  
418 Bury Road  
Rochdale  
OL11 5EU  
01706 712231  
0796 7605 763

**bds**

**For:**

MR MUHAMMAD WAHEED  
ANWAR

ALTERATION TO EXISTING  
OUTBUILDING/ROOF




430 Burnage lane  
Manchester  
M19 1LH

**Scale:**

(Elevation)  
1:100 @ A3

**Job No. & Sheet**

2377/2

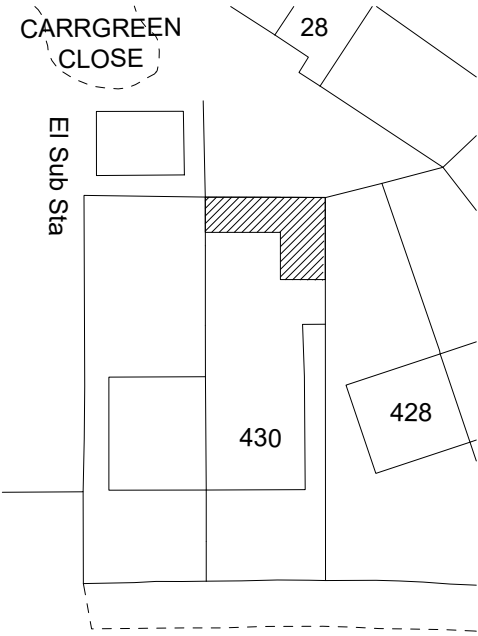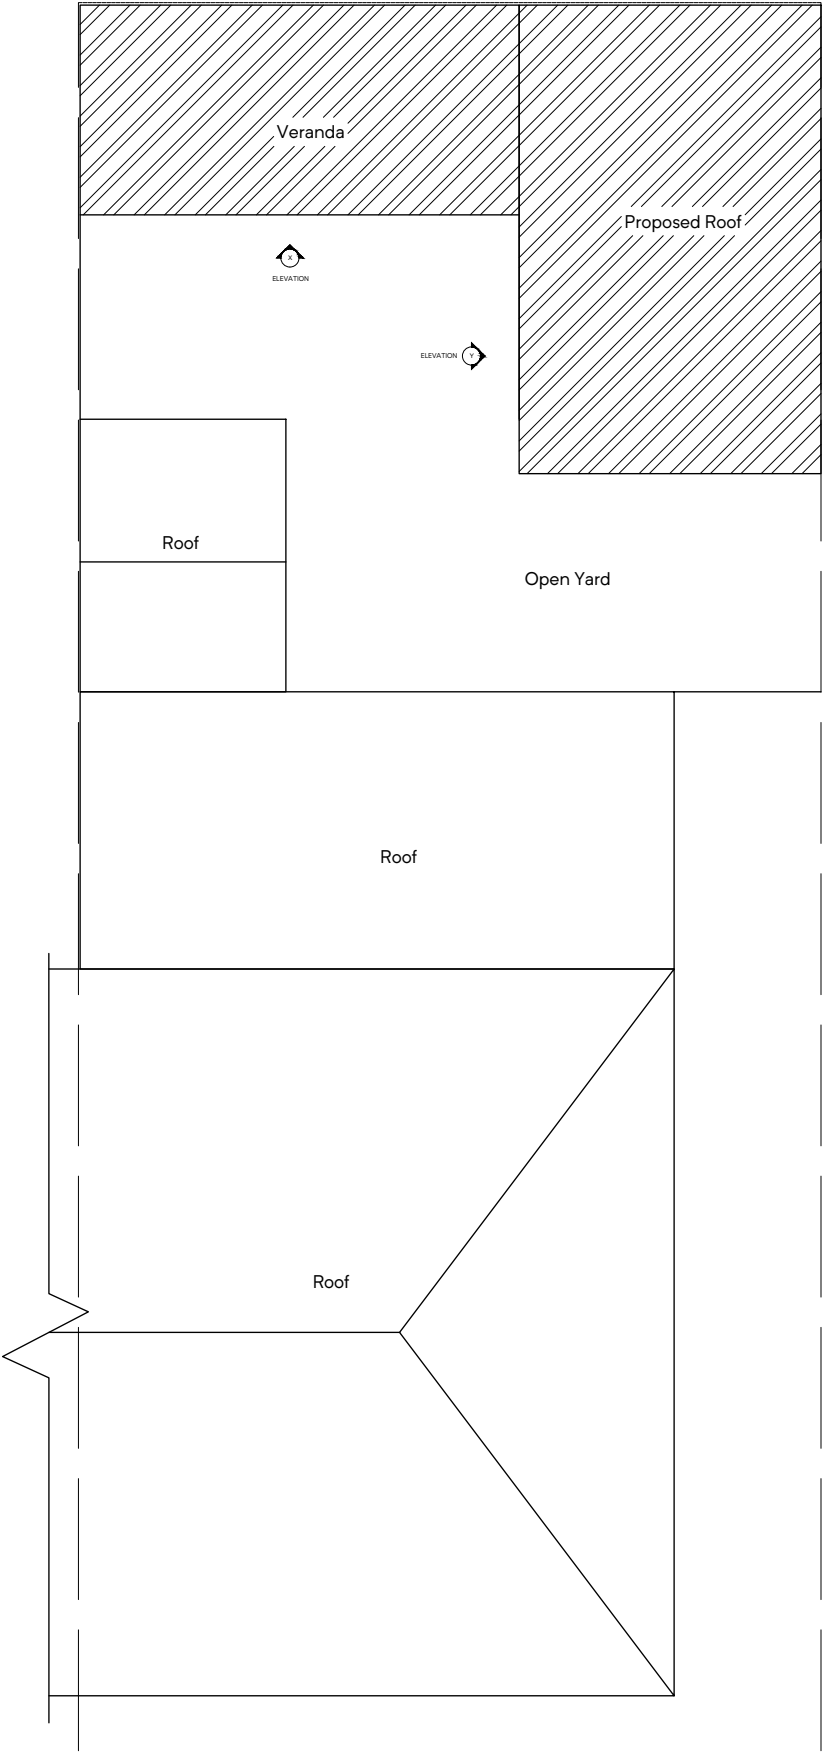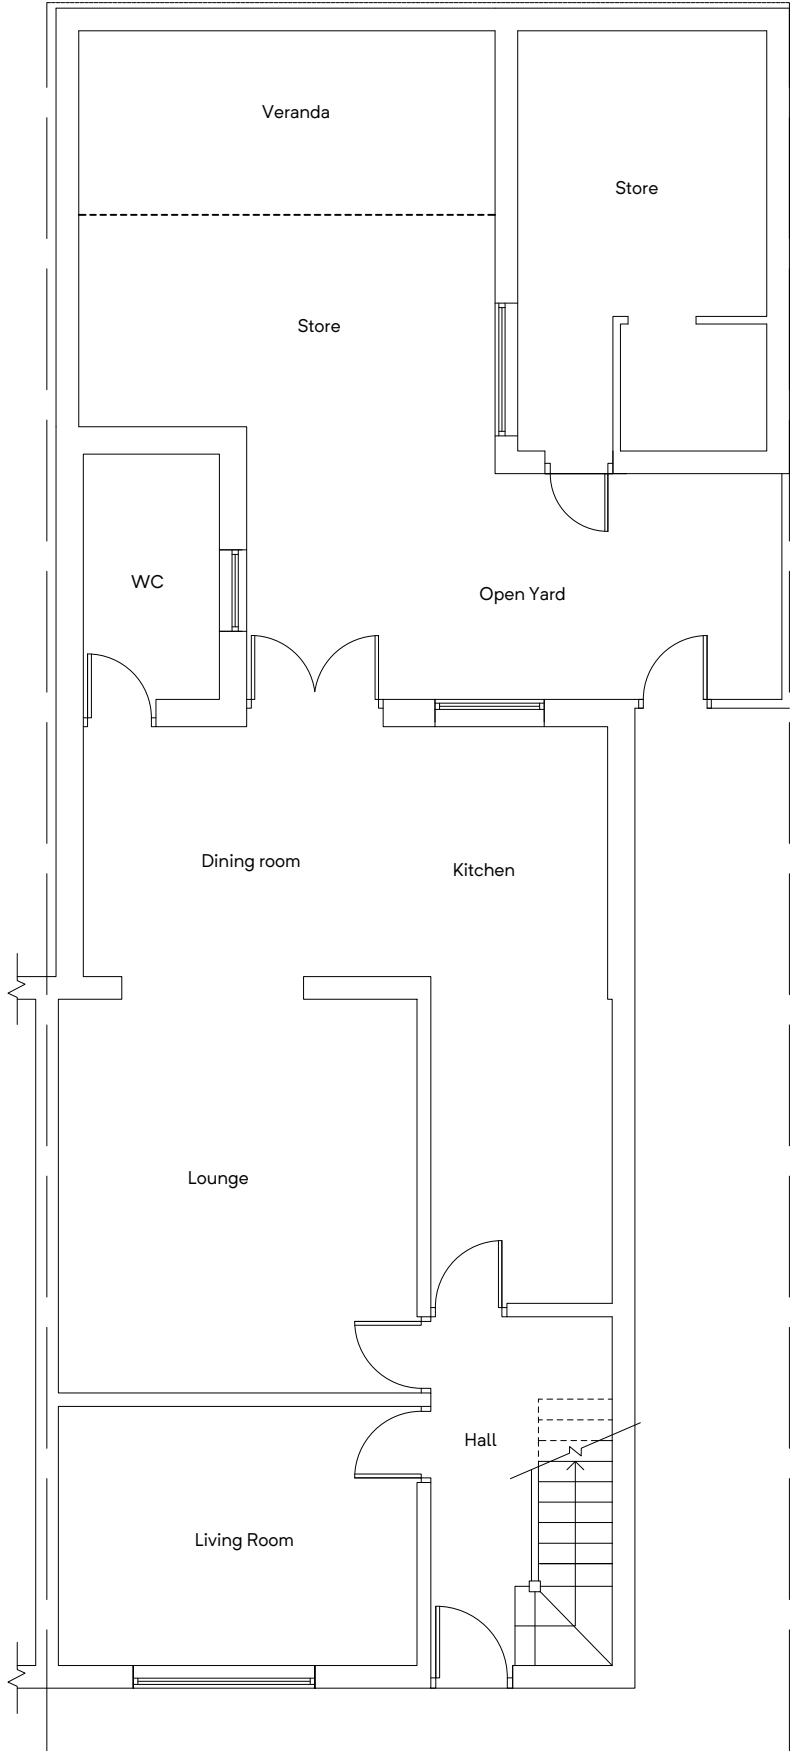

BURNAGE LANE

SITE PLAN  
(PROPOSED)

GROUND FLOOR PLAN  
(PROPOSED)

ROOF PLAN  
(PROPOSED)

**Building Design Services**

M.FAROOQ  
418 Bury Road  
Rochdale  
OL11 5EU  
01706 712231  
0796 7605 763

For:

MR MUHAMMAD WAHEED  
ANWAR

Scale:

(Plan)  
1:100 @ A3

**bds**


430 Burnage lane  
Manchester  
M19 1LH

ALTERATION TO EXISTING  
OUTBUILDING/ROOF


(Site Plan)  
1:500 @ A3

Job No. & Sheet


2377/3

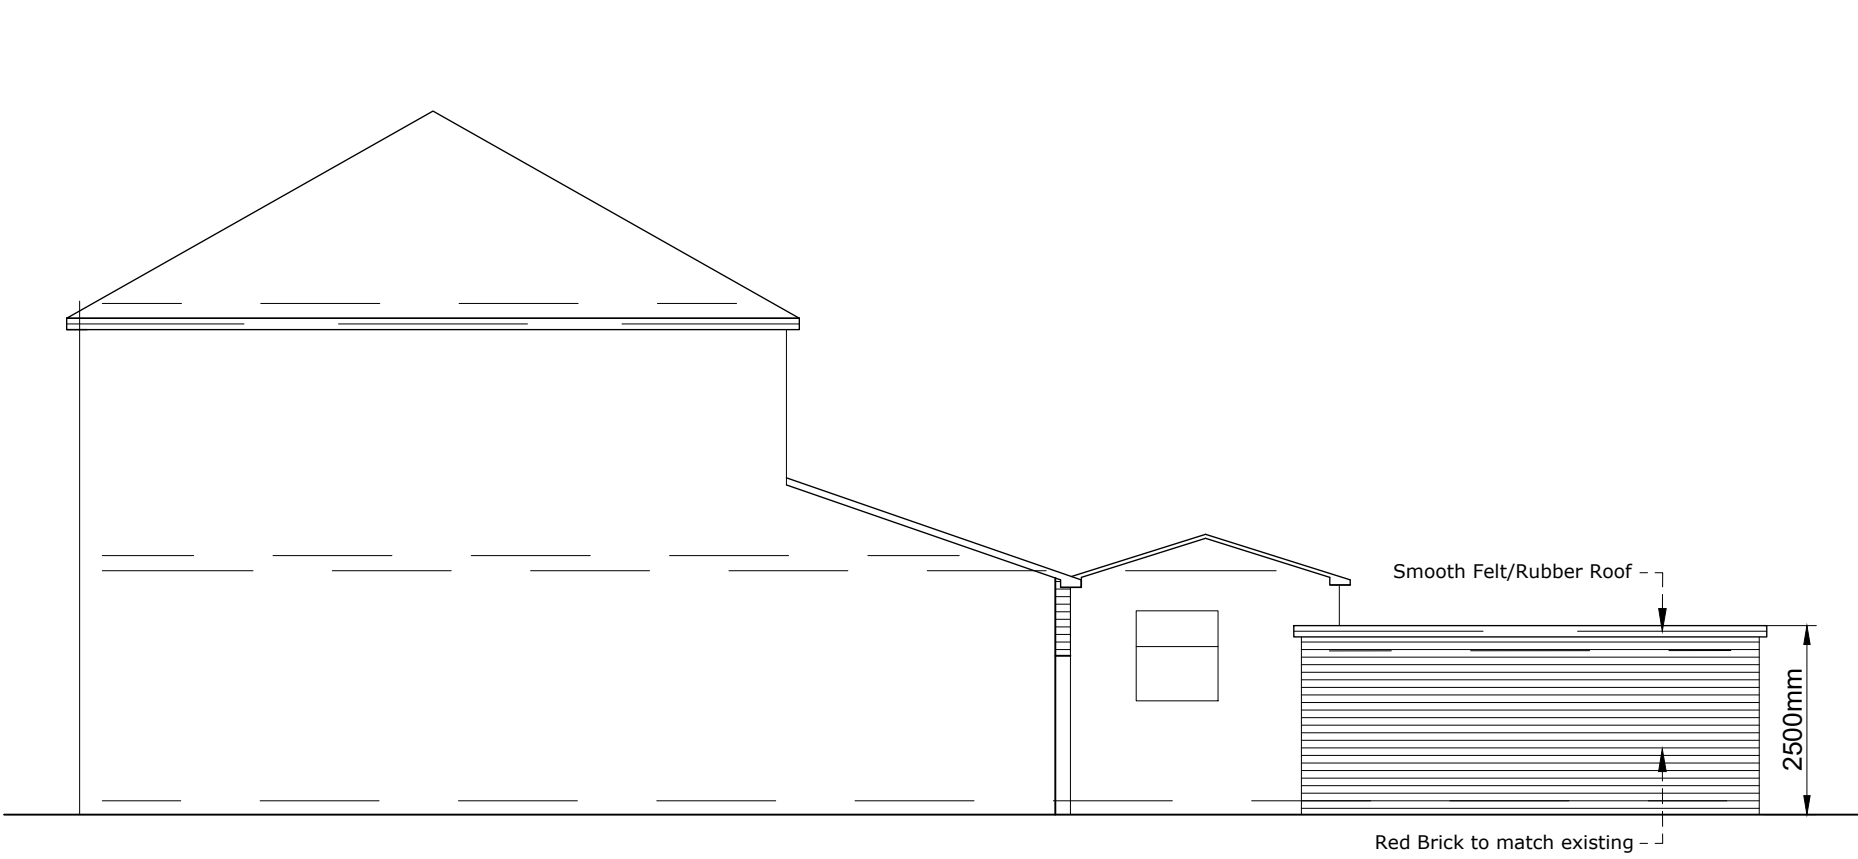


**SIDE ELEVATION**  
(PROPOSED)

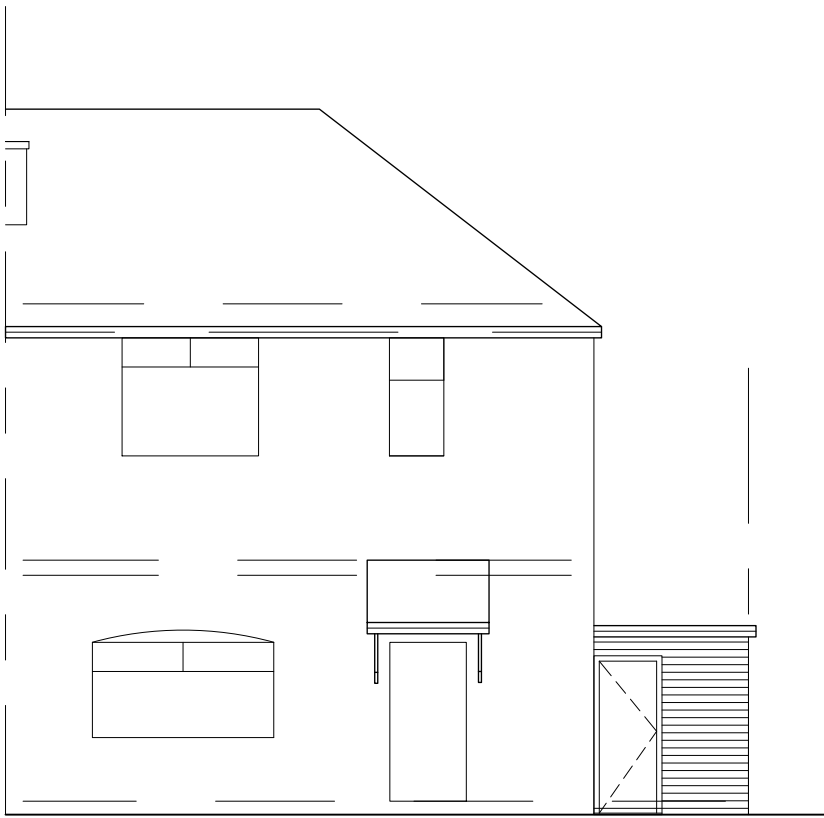

**FRONT ELEVATION**  
(PROPOSED)

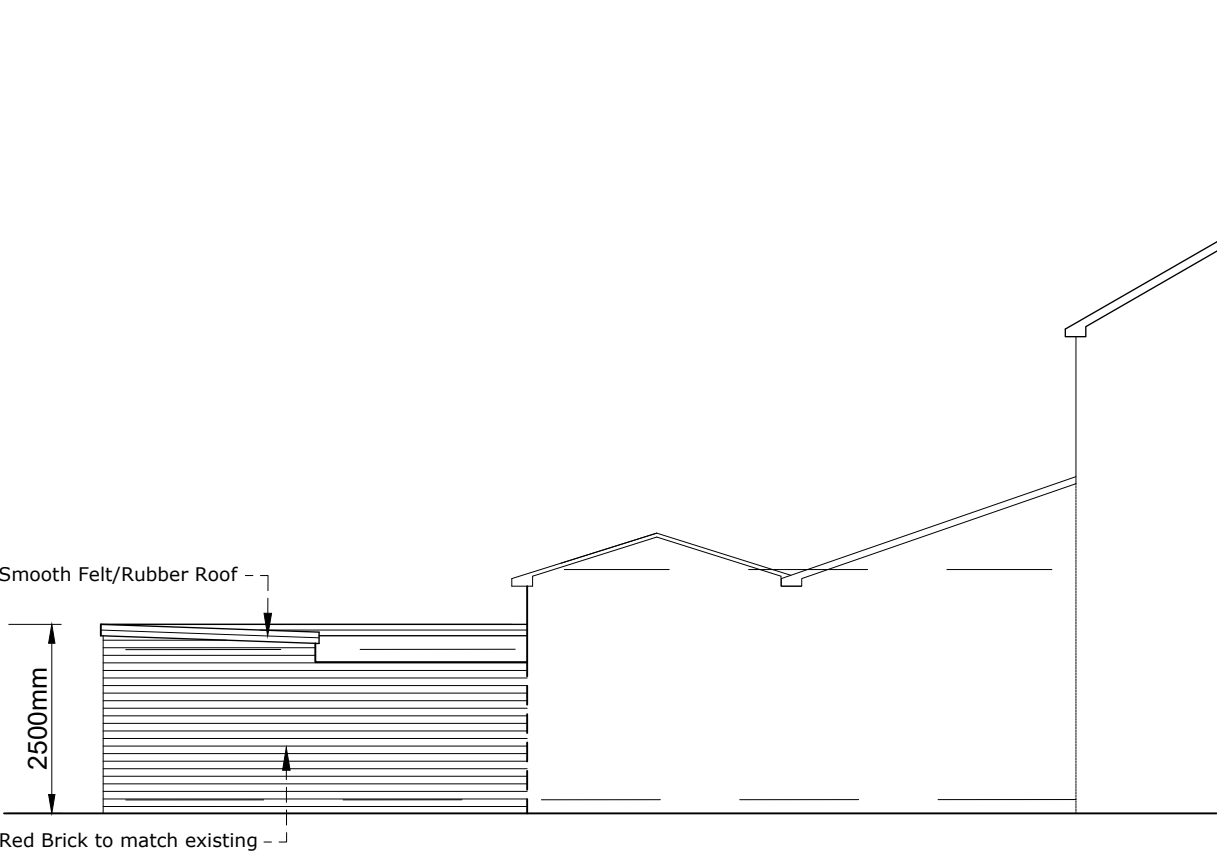

**SIDE ELEVATION**  
(PROPOSED)

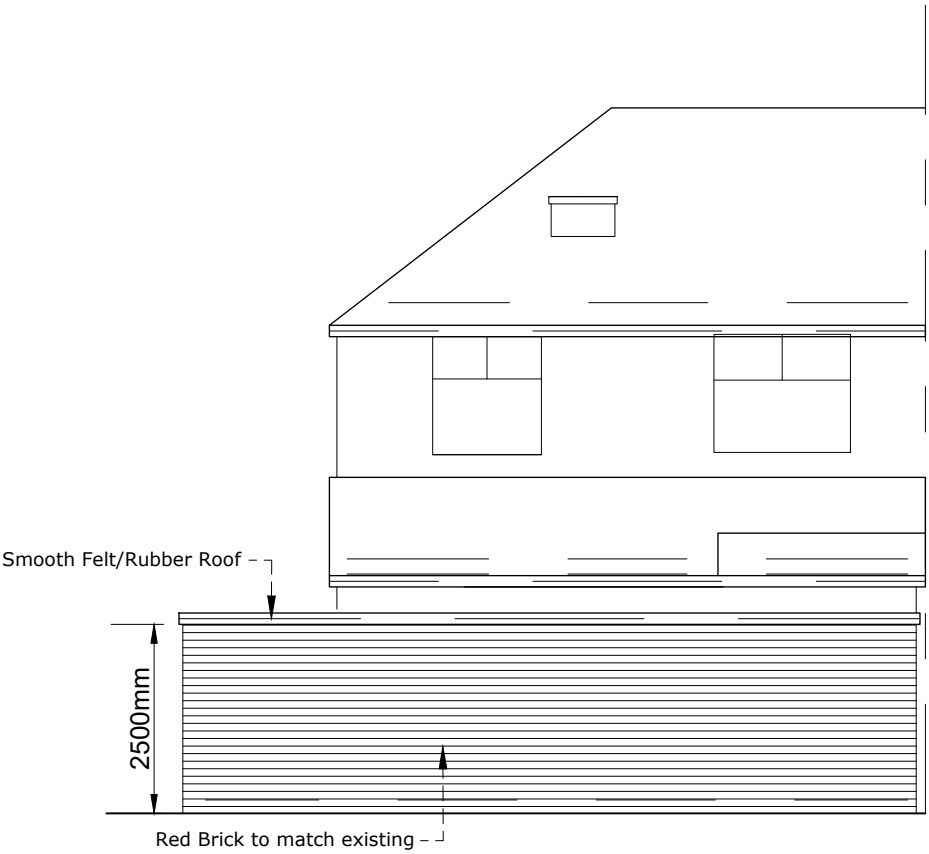

**REAR ELEVATION**  
(PROPOSED)

**Building Design Services**

M.FAROOQ  
418 Bury Road  
Rochdale  
OL11 5EU  
01706 712231  
0796 7605 763

**bds**

**For:**


MR MUHAMMAD WAHEED  
ANWAR

ALTERATION TO EXISTING  
OUTBUILDING/ROOF


430 Burnage lane  
Manchester  
M19 1LH

**Scale:**  
(Elevation)  
1:100 @ A3

**Job No. & Sheet**  
2377/4

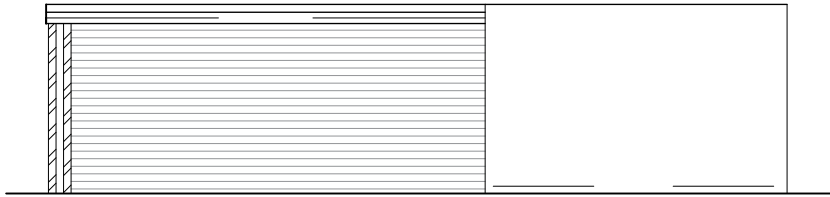

ELEVATION X  
(PROPOSED)

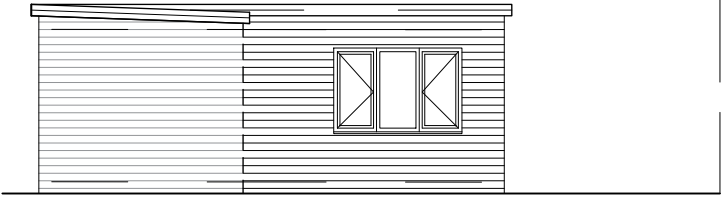

ELEVATION Y  
(PROPOSED)