

NOTES

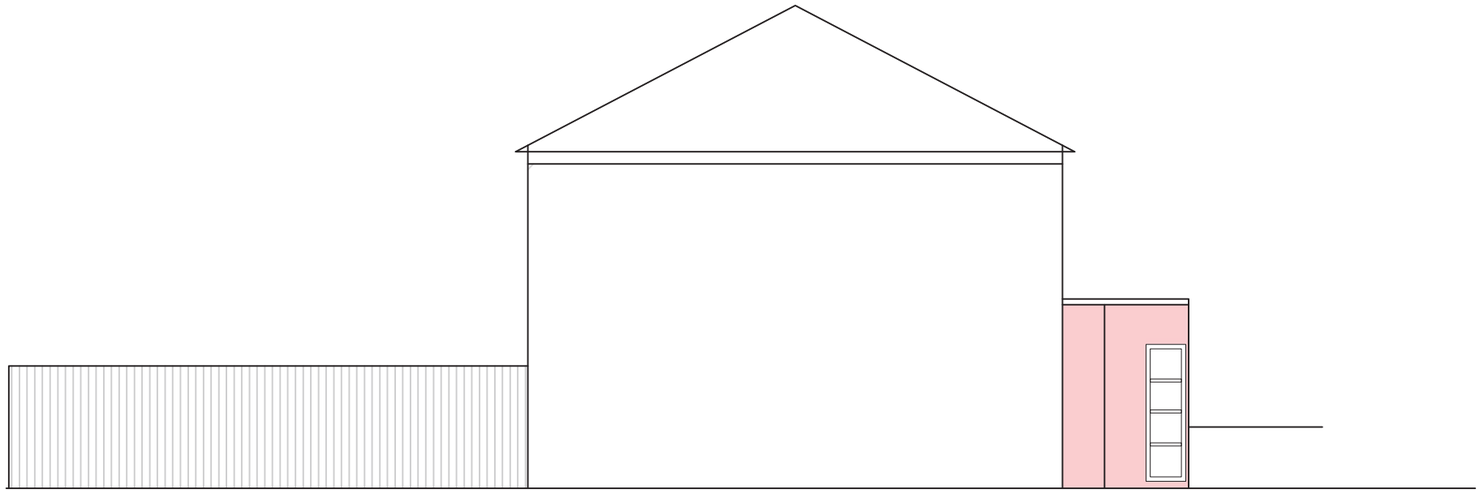

EXISTING SIDE ELEVATION
(From 103 Plymouth Grove)

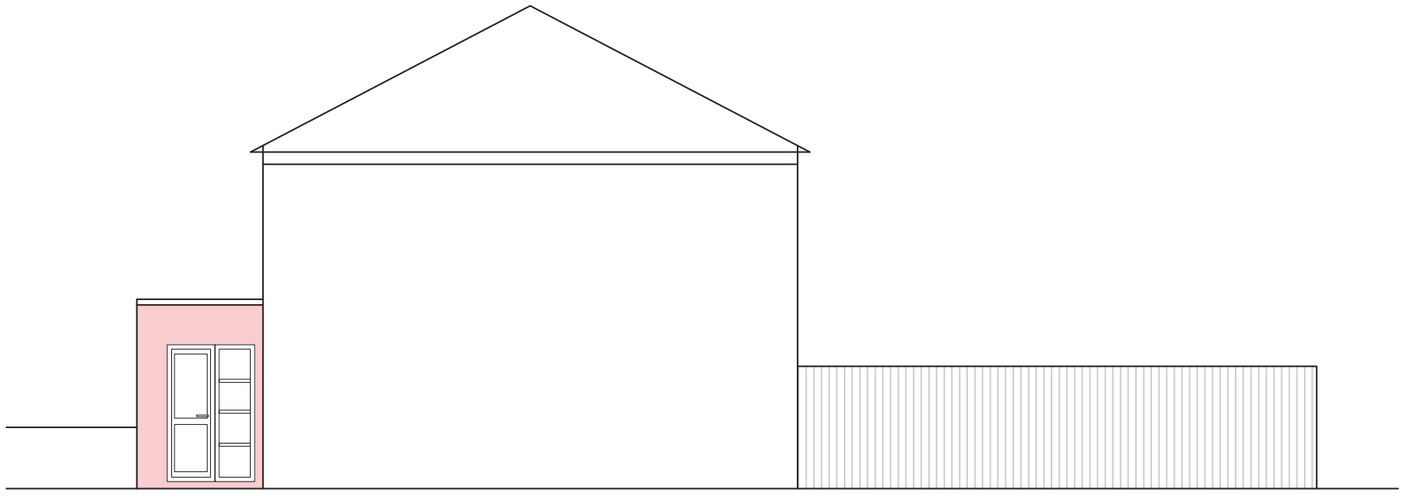

EXISTING SIDE ELEVATION
(From 107 Plymouth Grove)

0 5 10

PART TWO-STOREY AND SINGLE STOREY REAR EXTENSION

| REV | DESCRIPTION | DATE |
|---|---|---|

SITE: 105 Plymouth Grove, Manchester M13 9HX

DRAWING TITLE: Existing Elevations

| DRAWN BY: | SCALE: | DATE: 10-05-26 |
|---|---|---|

DRAWING NO: