DO NOT SCALE EXCEPT FOR PLANNING AND BUILDING REGULATION PURPOSES

GENERAL NOTES

LIGHTING :-
ALL LIGHTING TO BE POSITIONED TO AVOID DIRECT GLARE ON THE EYES OF THE USER AND UNWANTED REFLECTIONS FROM THE SCREEN OR OPERATING FEATURES. GLARE FROM LIGHTING TO BE AVOIDED.
SIGNAGE :-
ALL SIGNAGE TO CONFORM TO BS 8300:2001 SECTIONS 9.2.2 LOCATION & DESIGN OF SIGNS & INFORMATION AND 9.2.3 VISUAL SIGNS.
ALL NEW GLAZING CONFORMS TO BS 6206.
ALL ELECTRICAL WORK CONFORMS TO BS 7671.

IT IS ASSUMED THAT ALL PRELIMINARY WORKS CARRIED OUT / CONTRACTED BY THE SITE OWNER (SHOULD THEY BE REQUIRED BY THE PROJECT) ARE COMPLETED IN ACCORDANCE WITH CURRENT BUILDING REGULATIONS 2010 AND AMENDMENTS THEREAFTER

SITE NOTES

FLOOR CONSTRUCTION:
CERAMIC TILE ON CONCRETE

REMOVE EXISTING 13MM PLY
MODIFY SHUTTER - CUT DOWN SHUTTER - FIT NEW GUIDE RAIL, ANGLE, INFILL
MAKE GOOD INTERNAL APERTURE WITH WHITE PLASTIC TRIM

INSTALL: 12MM WHITE (TBC) LAMINATE PANEL, PLINTH, BOX IN PLINTH, ATM AND FTU ILLUMINATED SIGNAGE
2 X BOLLARDS EXCAVATE TO THE REQUIRED DEPTH & INSTALL
ELECTRICIAN TO COMPLETE TERMINATION OF POWER PROVIDED BY OTHERS TO 2 X DOUBLE SOCKETS AT THE ATM LOCATION


NOTES:
- NO ASBESTOS REG. - CSS TO ARRANGE ASBESTOS SURVEY PRIOR TO WORKS COMMENCING
- NO ATM ENCLOSURE DUE TO SPACE RESTRICTIONS - CASH ZONE SECURITY TEAM TO ASSESS
- FAULT READING NEAR D/B LOCATION - TO CONFIRM SAFETY OF ELECTRICS
- FULL SERVICE CLEARANCE NOT ACHIEVABLE - CASH ZONE TECH SUPPORT ALREADY APPROVED
- 2X BOLLARDS INSTALLED FOR THE SAFETY OF ATM / LONG FRONTAGE & USERS / NON DDA STANDARD
- ILLUMINATED SIGNAGE REQUESTED BY CASH ZONE
- RESTRICTED PARKING ON EVENT DAYS / PERMIT HOLDERS ONLY 10AM -10PM / FINES LIKELY
- SITE UNDER CONSTRUCTION AT TIME OF SURVEY

WORK TO BE CARRIED OUT BY OTHERS


PROVIDE FULL ACCESS FOR ALL ADDITIONAL SITE SURVEYS AND ATM INSTALL WORKS

COMPLETE ALL SITE WORKS PRIOR TO ATM INSTALL TO INCLUDE PROVISION OF SPAREWAY FOR ATM IN MAINS DISTRIBUTION BOARD & POWER CABLE TO THE ATM LOCATION WITH APPROX. 3 METRE SPARE CABLE FOR FINAL TERMINATION BY ATM PROVIDER


CCTV MONITOR MAY NEED TO BE RELOCATED TO AVOID DAMAGE OR INJURY TO NCR ENGINEER

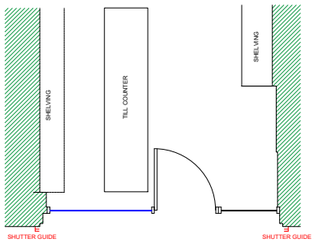


EXISTING (PART) PLAN

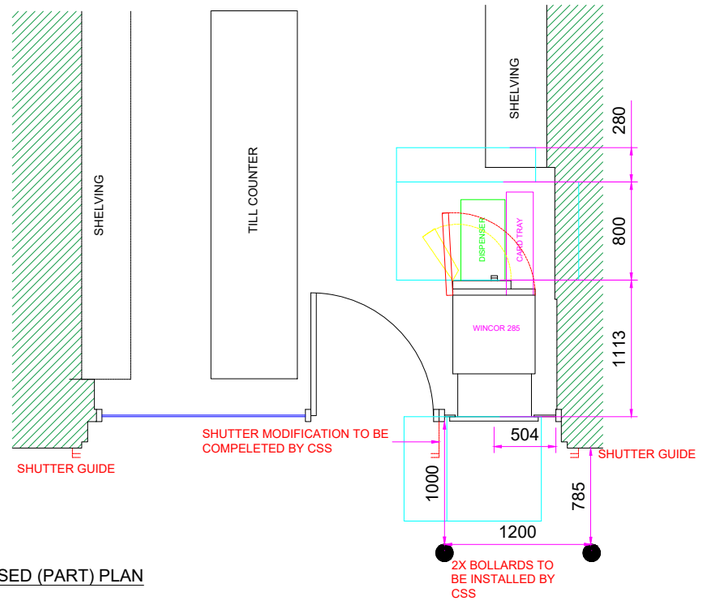


PROPOSED (PART) PLAN

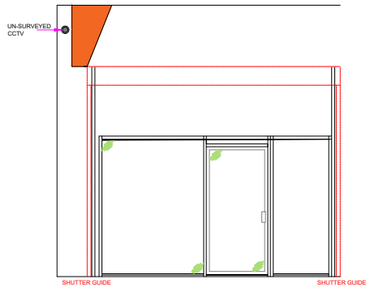


EXISTING ELEVATION

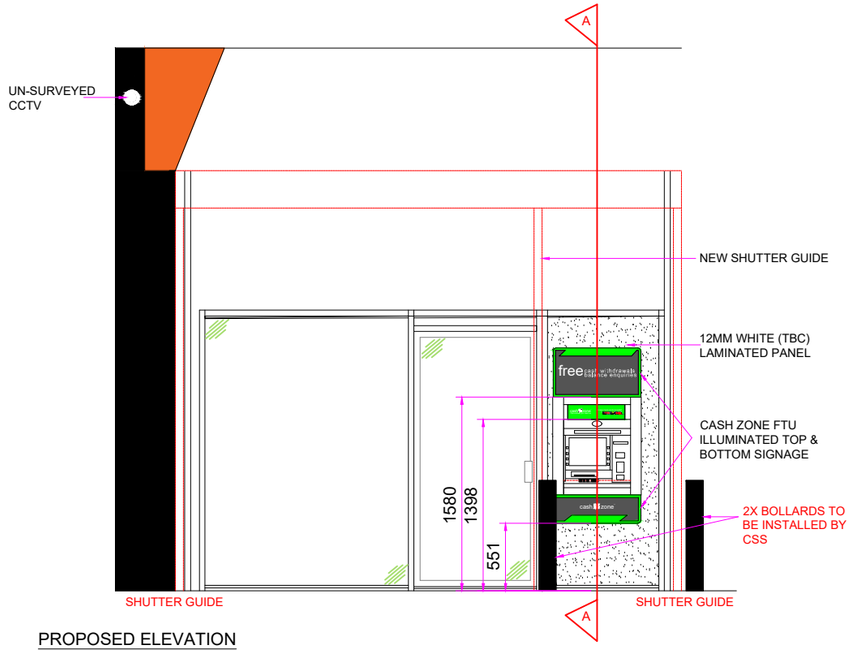

PROPOSED ELEVATION

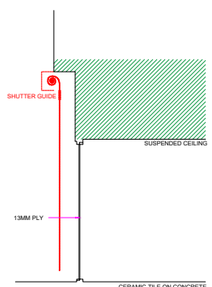

EXISTING SECTION VIEW A-A

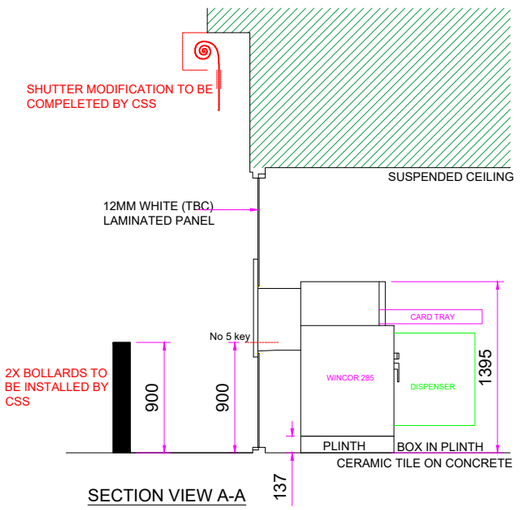

SECTION VIEW A-A

0 1 2 3 4 5 6 7 8 9 10
Scale in Metres Scale 1:100

0 1 2 3 4 5 6 7 8 9 10
Scale in Metres Scale 1:50

SITE ADDRESS
FAMILY SHOPPER
239 BRISCOE LANE, MANCHESTER,
LANCASHIRE,
M40 2ST

TITLE
PROPOSED AUTOMATED TELLER MACHINE (ATM)
INSTALLATION FOR CASHZONE

DRAWN	DATE	SCALE
HR	12/04/2023	VARIOUS @A3
REF/DRG No.	SHEET	REVISION
E026029		

REVISION	DESCRIPTION	DATE	BY
04			
03			
02			
01			

drawing approval

NAME:-
POSITION:-
APPROVED:-
DATE:-
SIGNED:-

CARDTRONICS Service Solutions