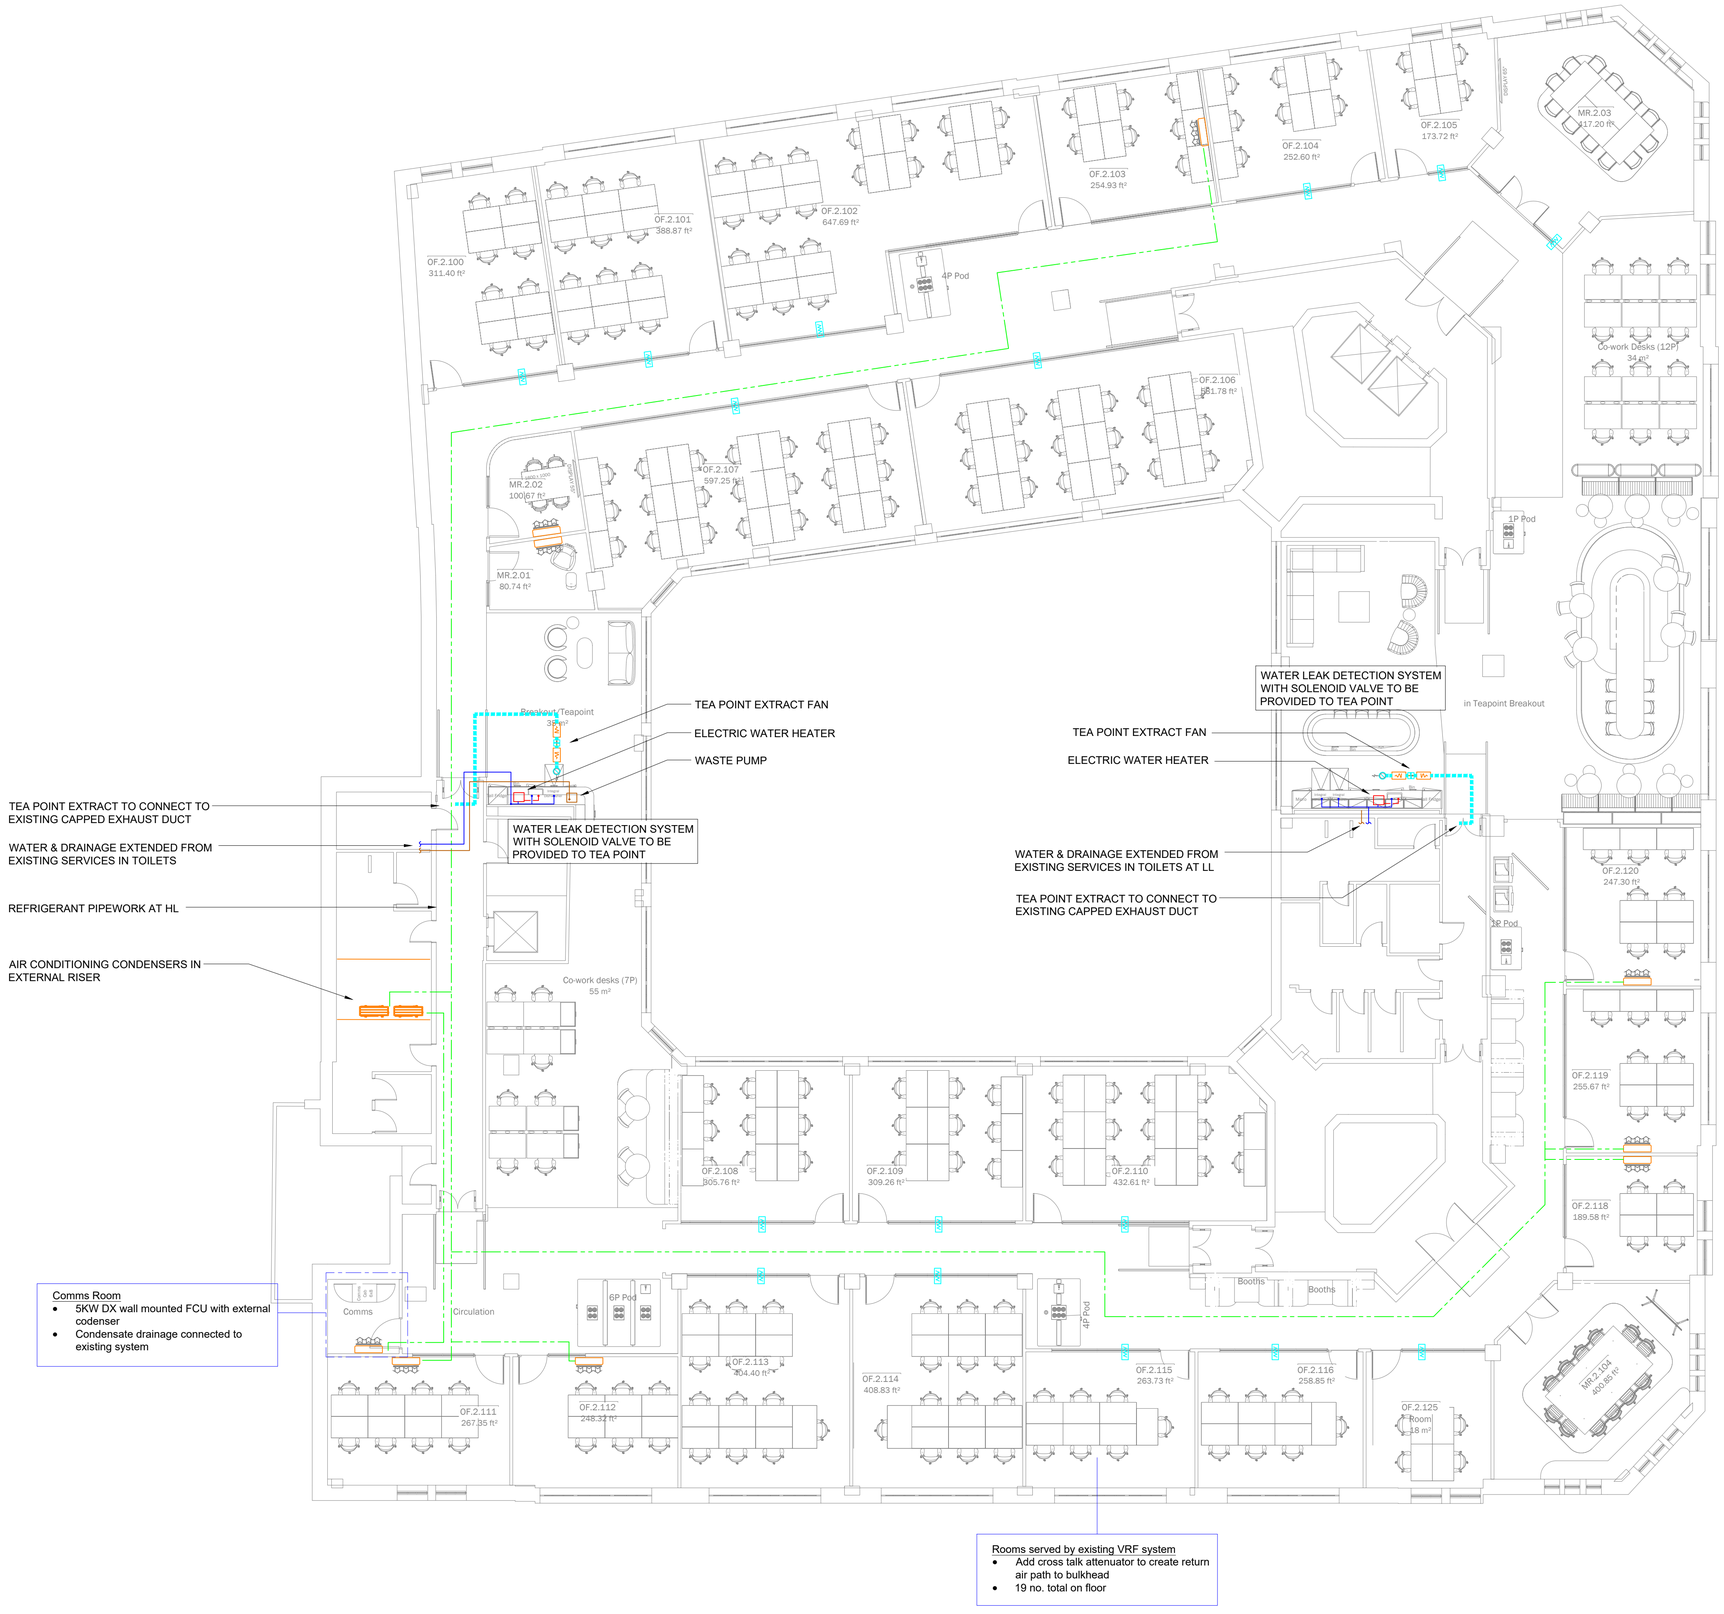


rev	date	by	chk	amendments
P01	MAR 26	CC	AW	FOR INFORMATION

envira-mech

Envira-mech Services Limited
Unit B
Yeo Bank 3 Business Park
Kenn Road, Clevedon,
Somerset BS21 6TH

T: 01275 877146
F; 01275 877445
W: www.envira-mech.co.uk

Project
SUNLIGHT HOUSE

Drawing Title
MECHANICAL SERVICES PROPOSAL
LEVEL 2

Scale 1:50 | Date MAR 2026

Drawing No. EMS-83034-M-102 | Revision P1