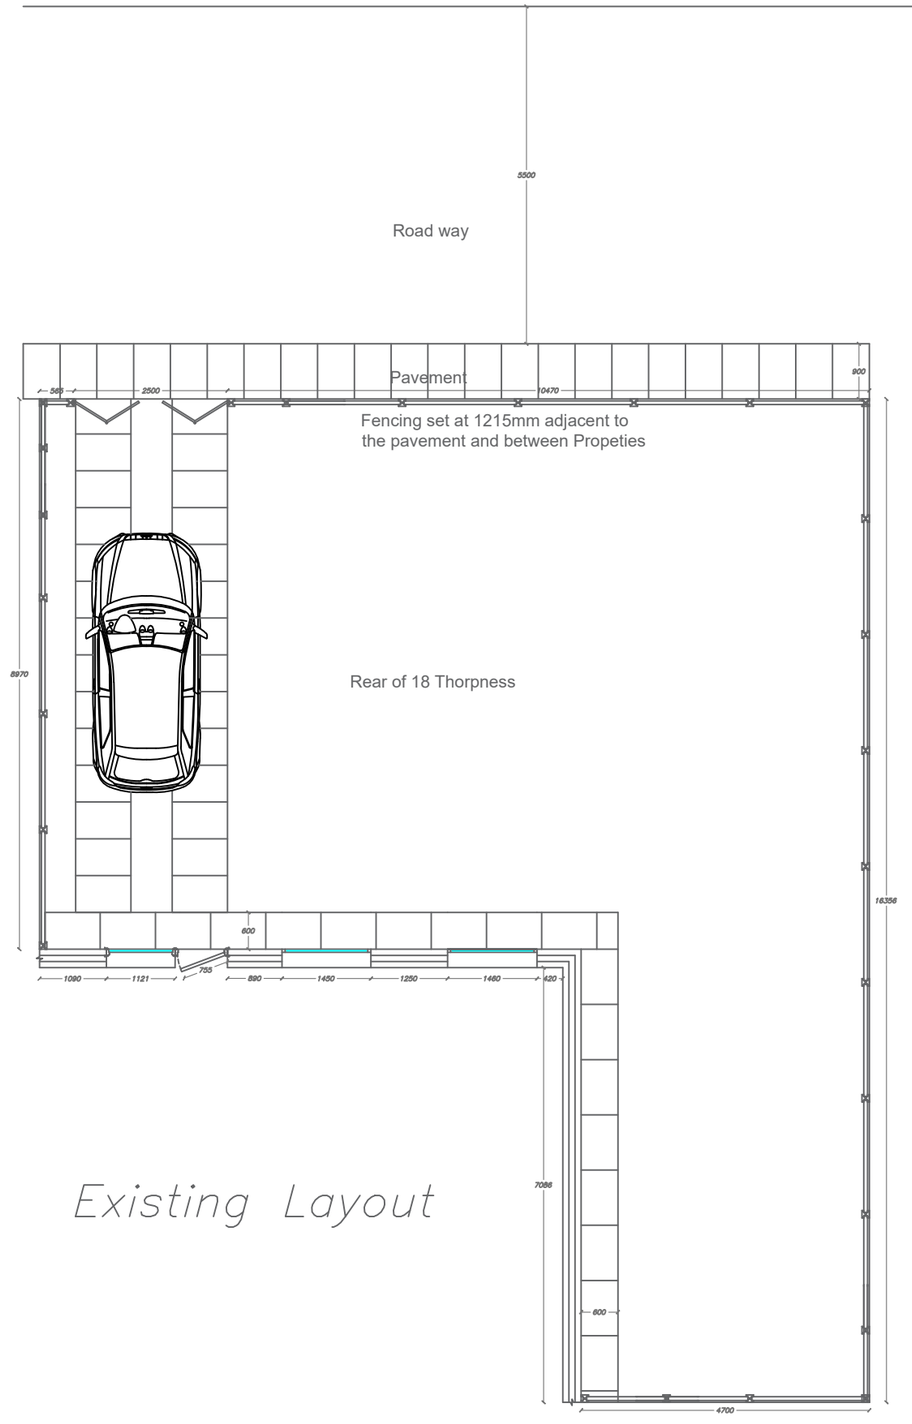


Existing Layout

Manchester Equipment & Adaptations Partnership Technical Officer Service Phillips Park Rd Beswick, Manchester, M11 3FU	Applicants name: Mr Harvey Loughran Property address: 18 Thorpeness Square Gorton Manchester M18 8FL	Revisions: **REV SC -**	Drawn By: Stephen Crossley Scale: **1:100**	Date:18/05/2026 Paper Size: **A3**

Manchester Equipment & Adaptations Partnership