



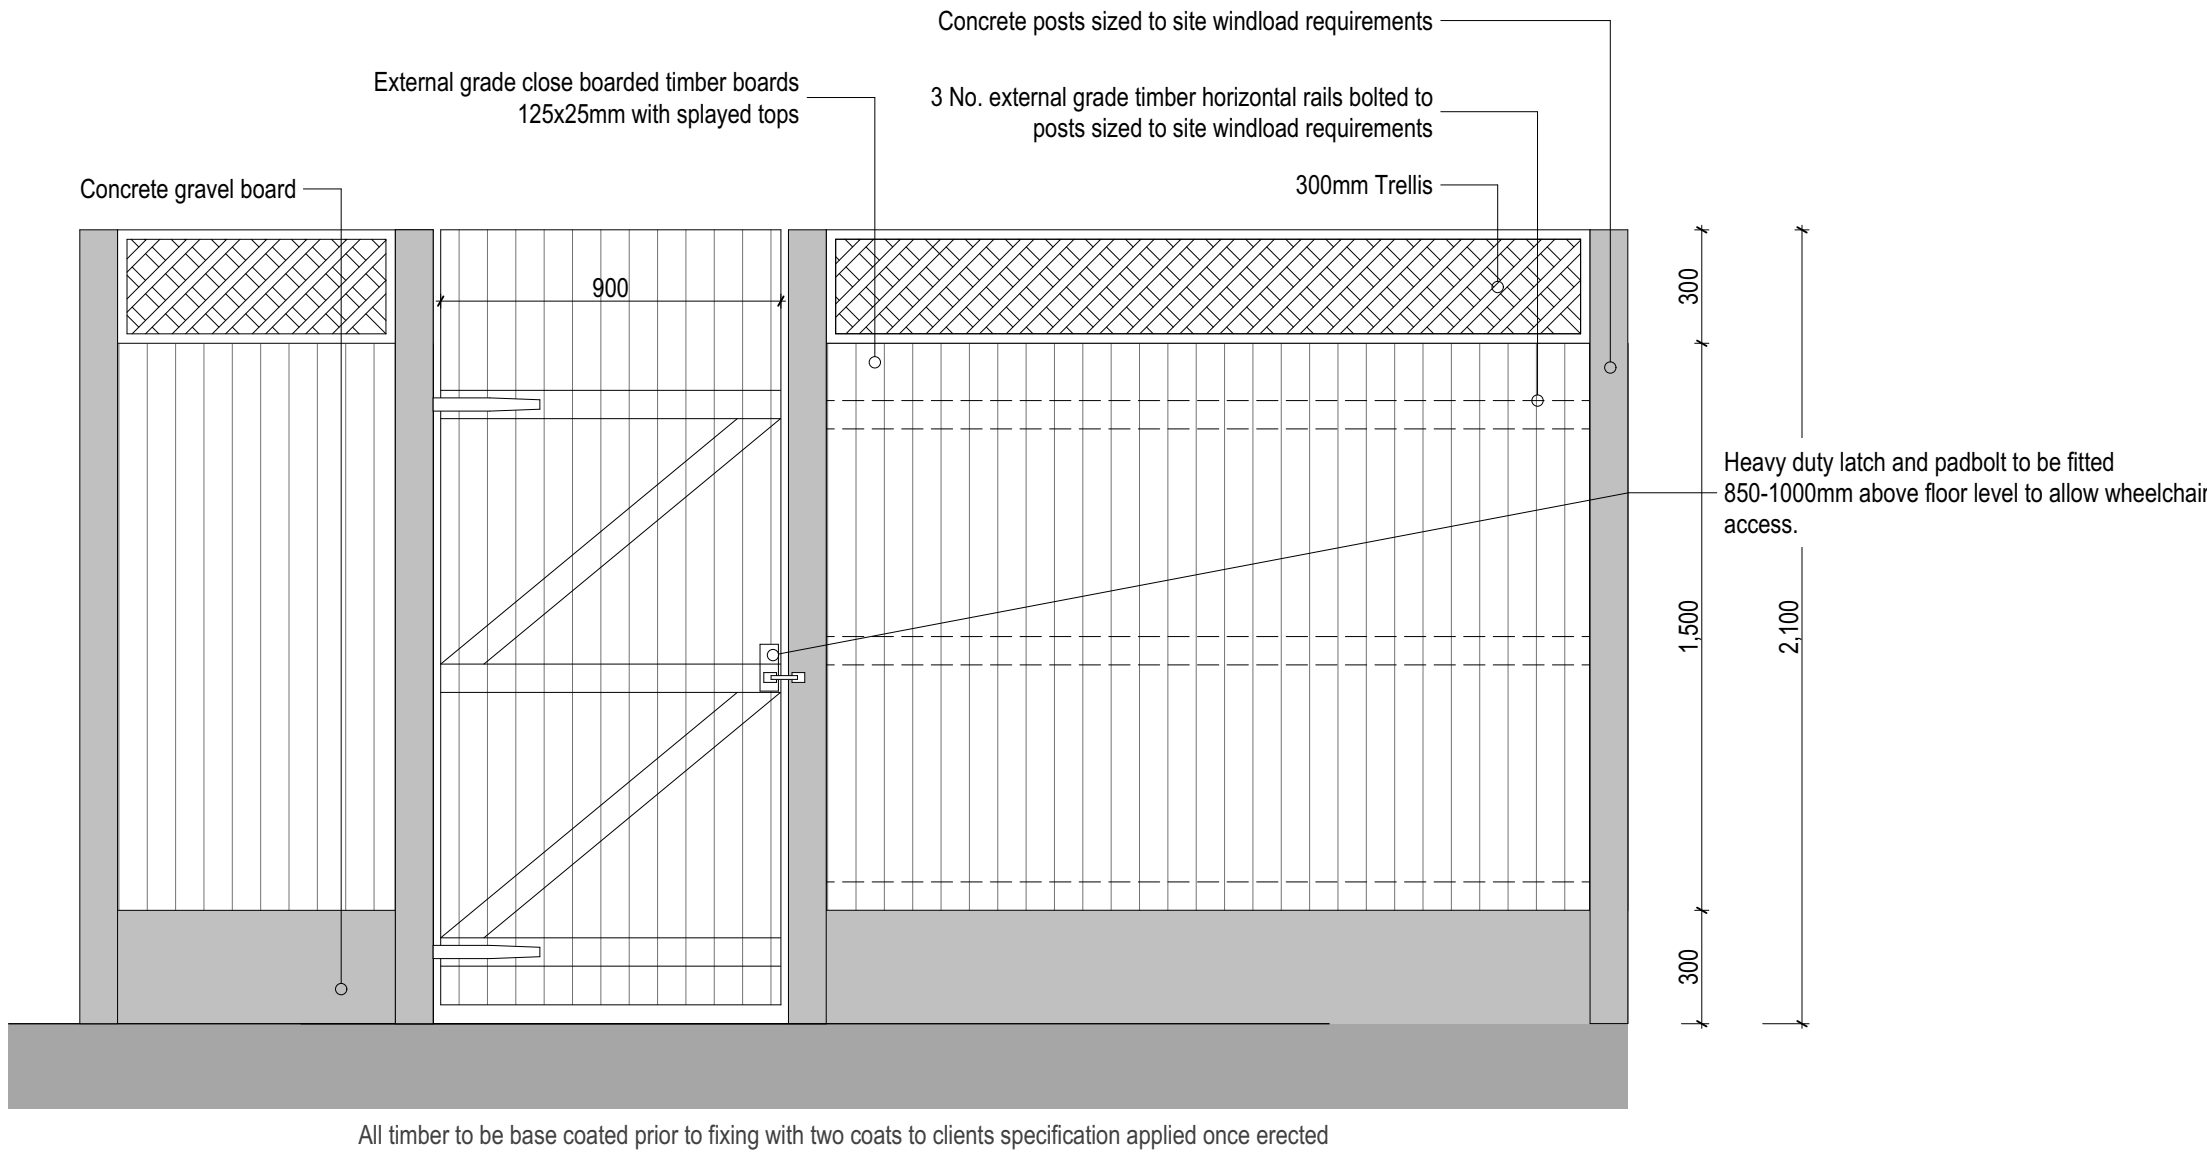

Unit 1 - Rear Access Gate

1:20

Level access route to the rear of unit 1

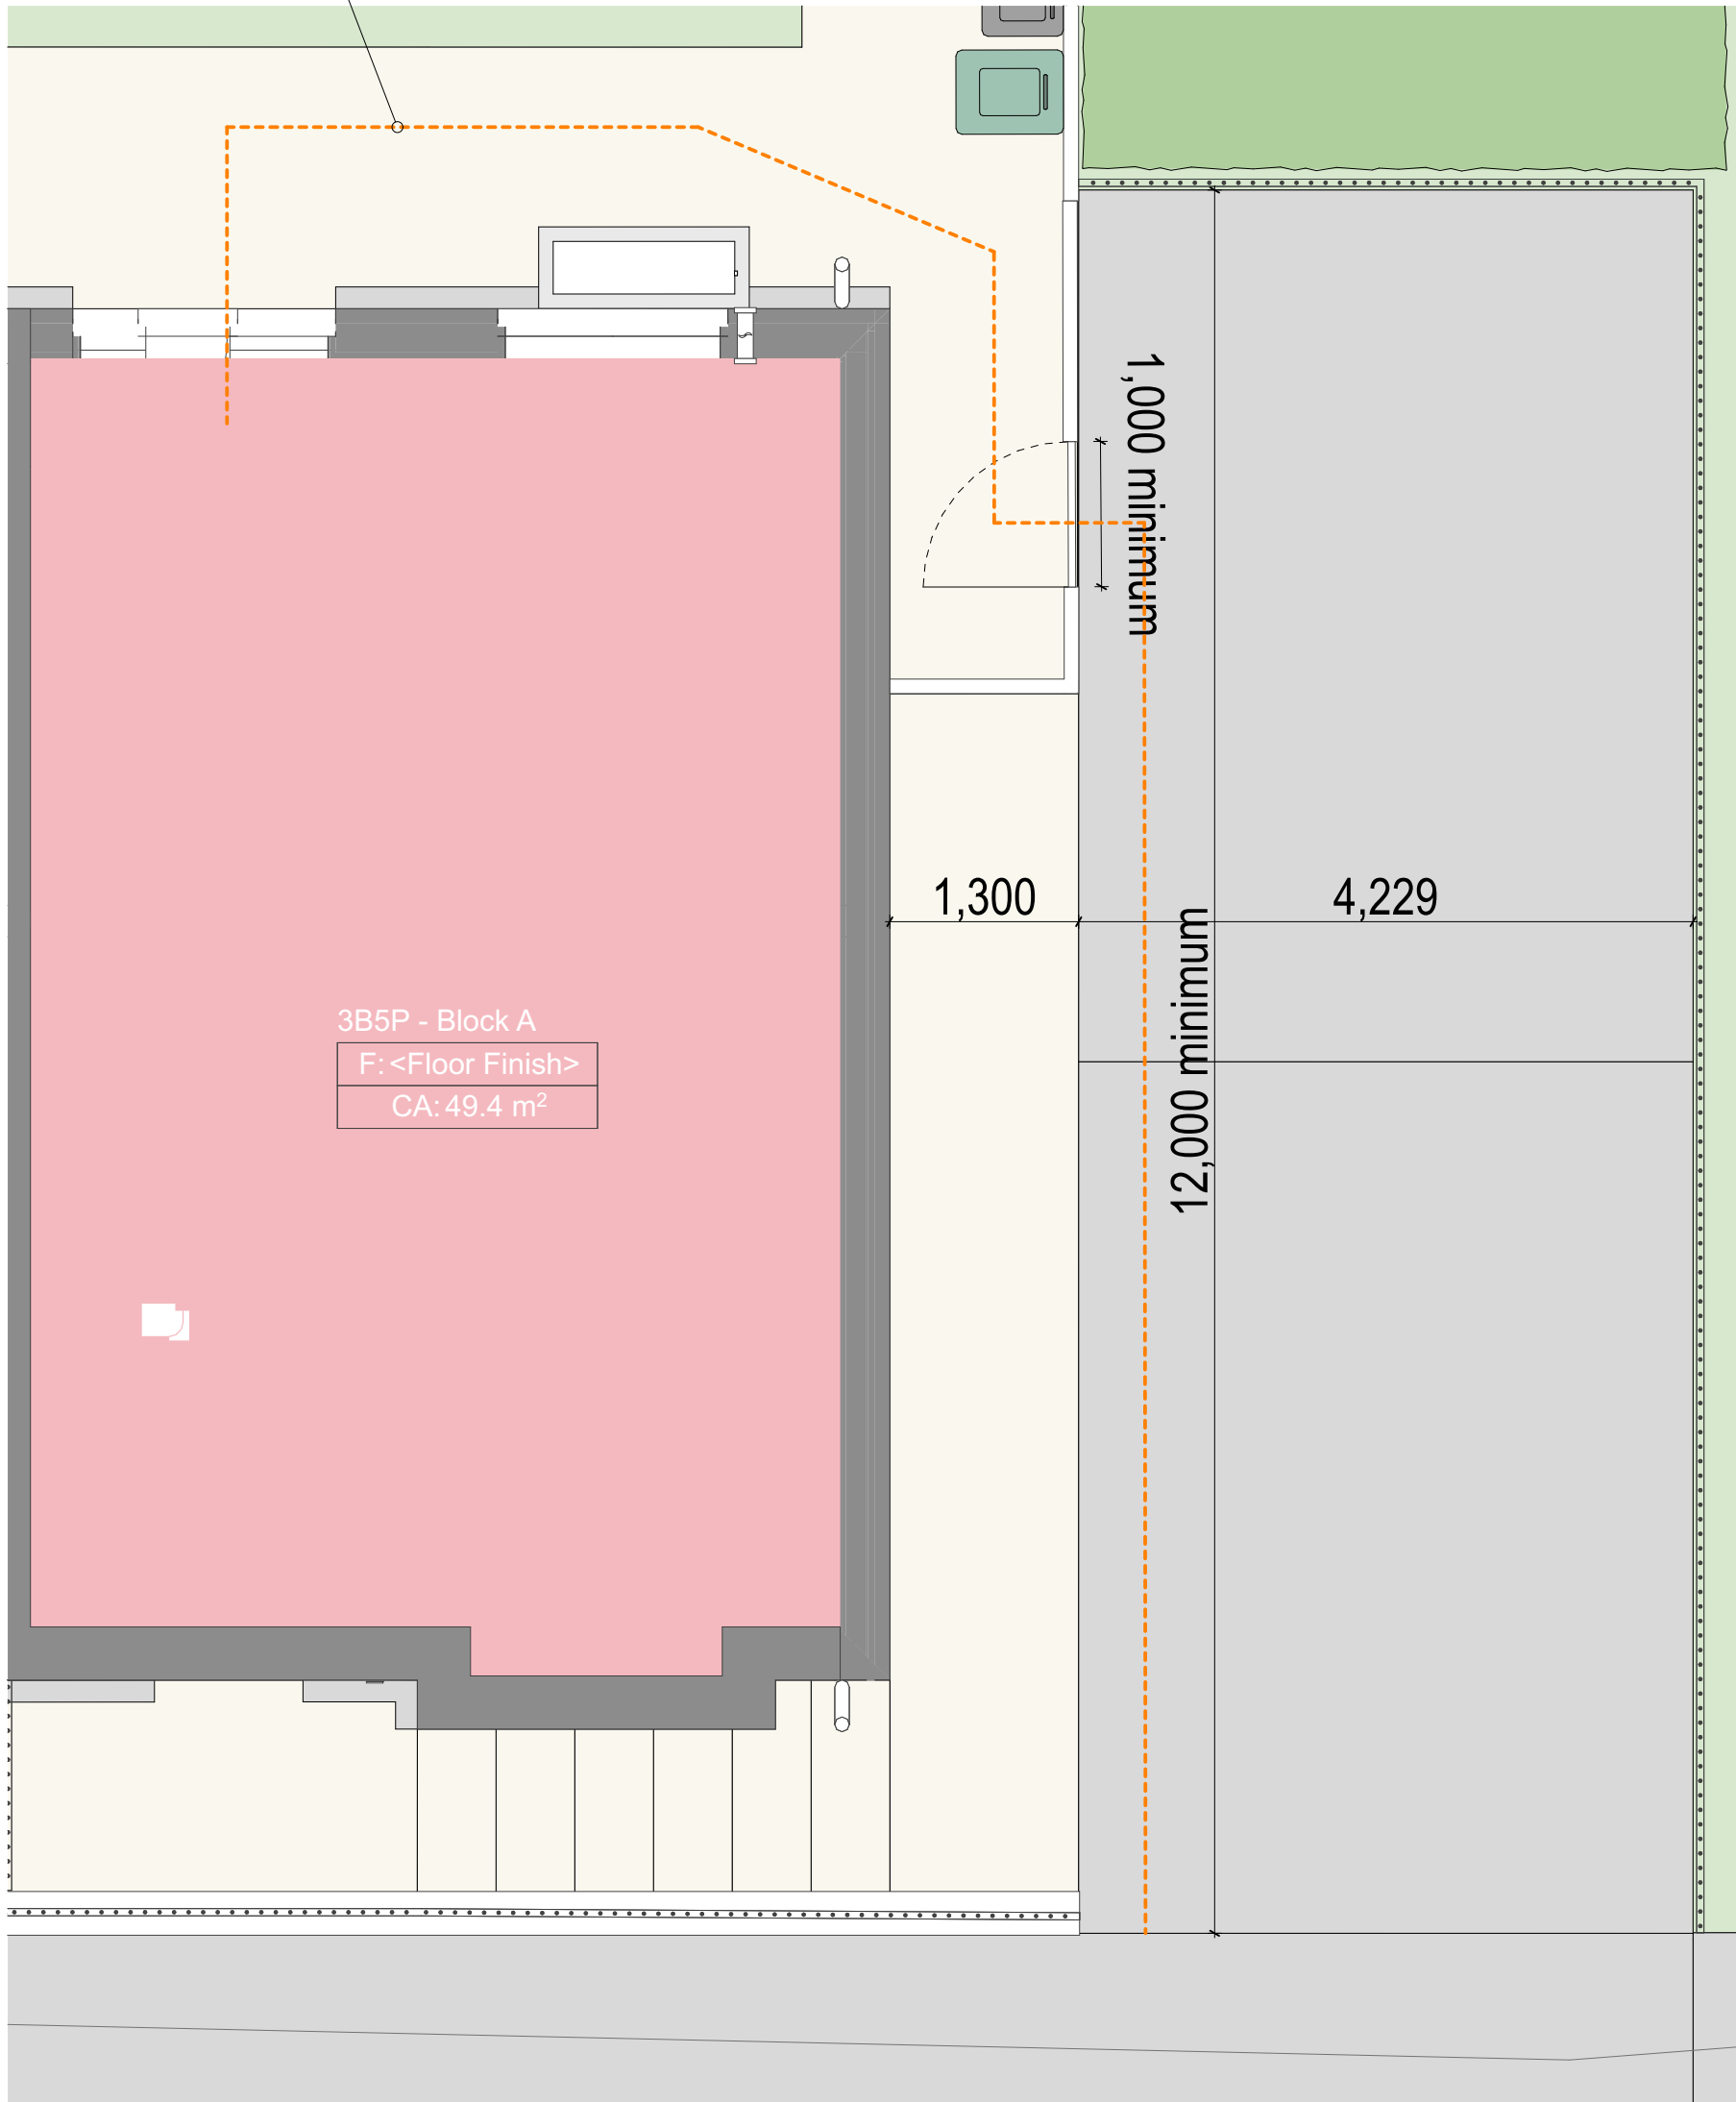

2

Block External Works Plans

1:50